




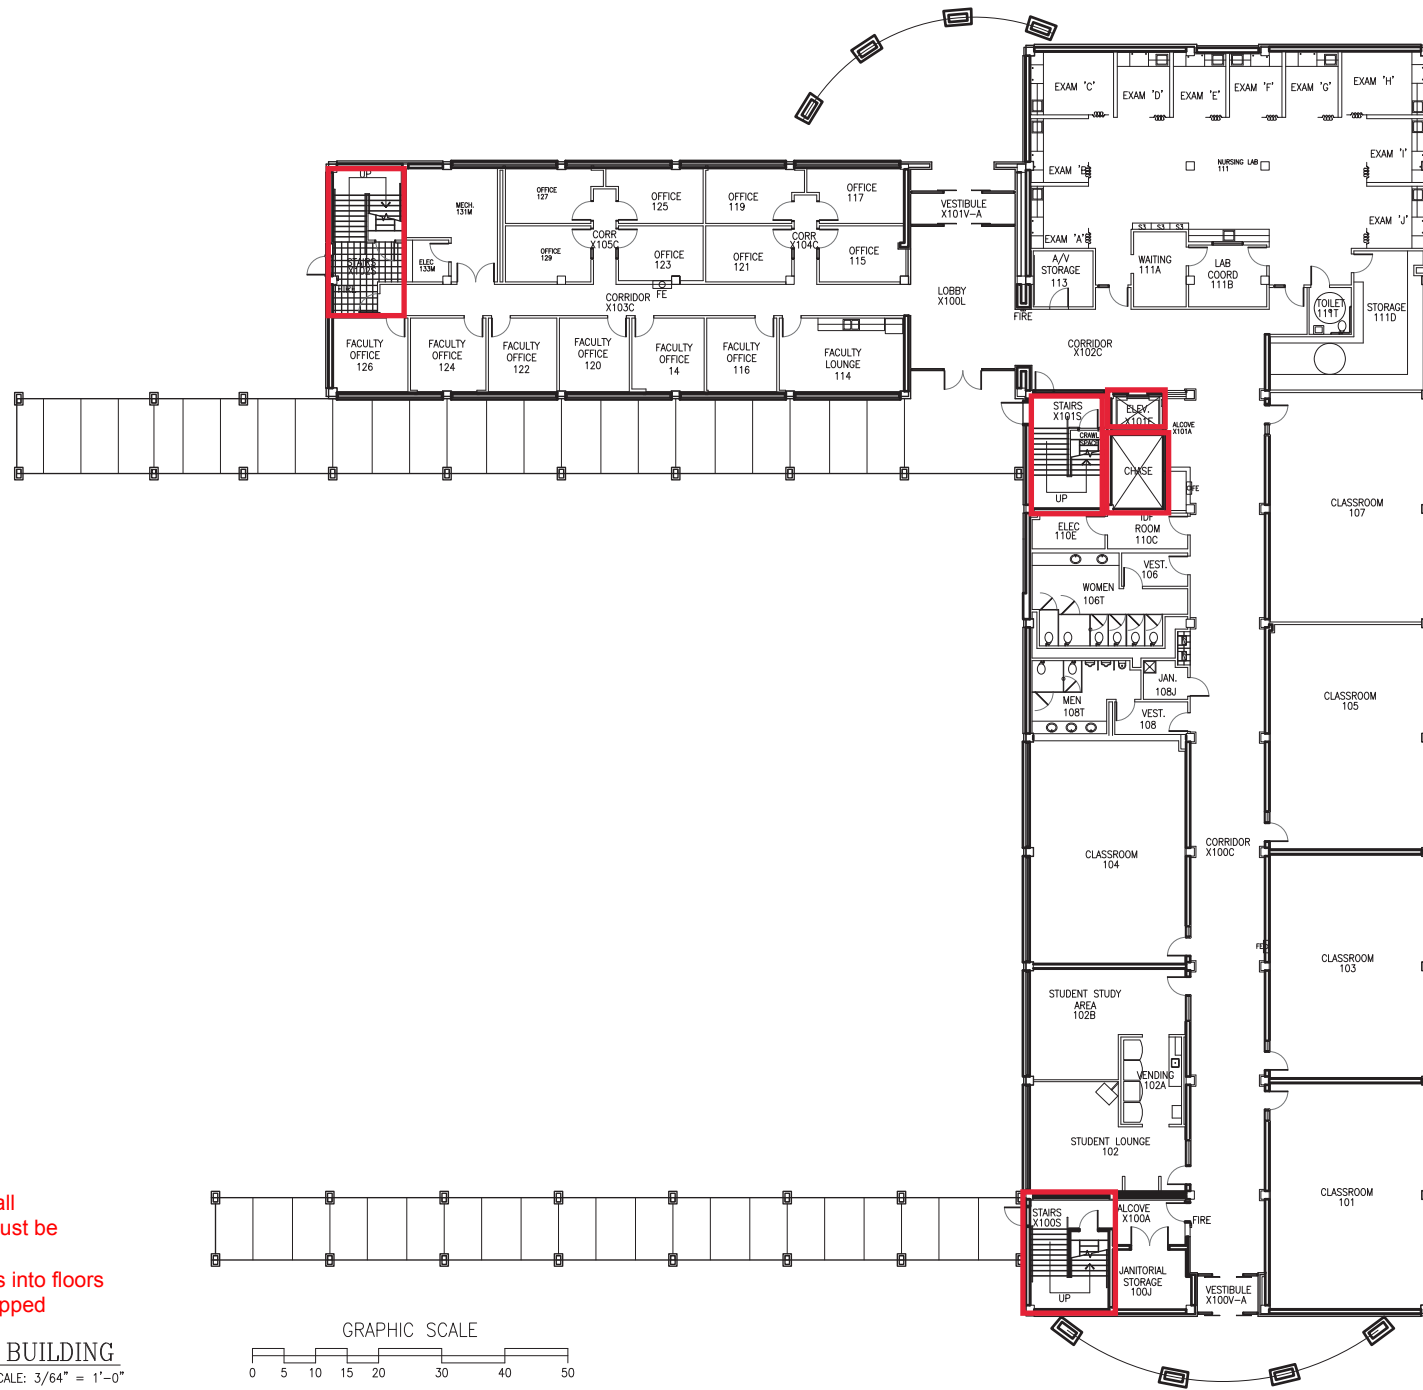


1 ARTS & SCIENCE BUILDING
1ST FLOOR PLAN SCALE: 3/64" = 1'-0"

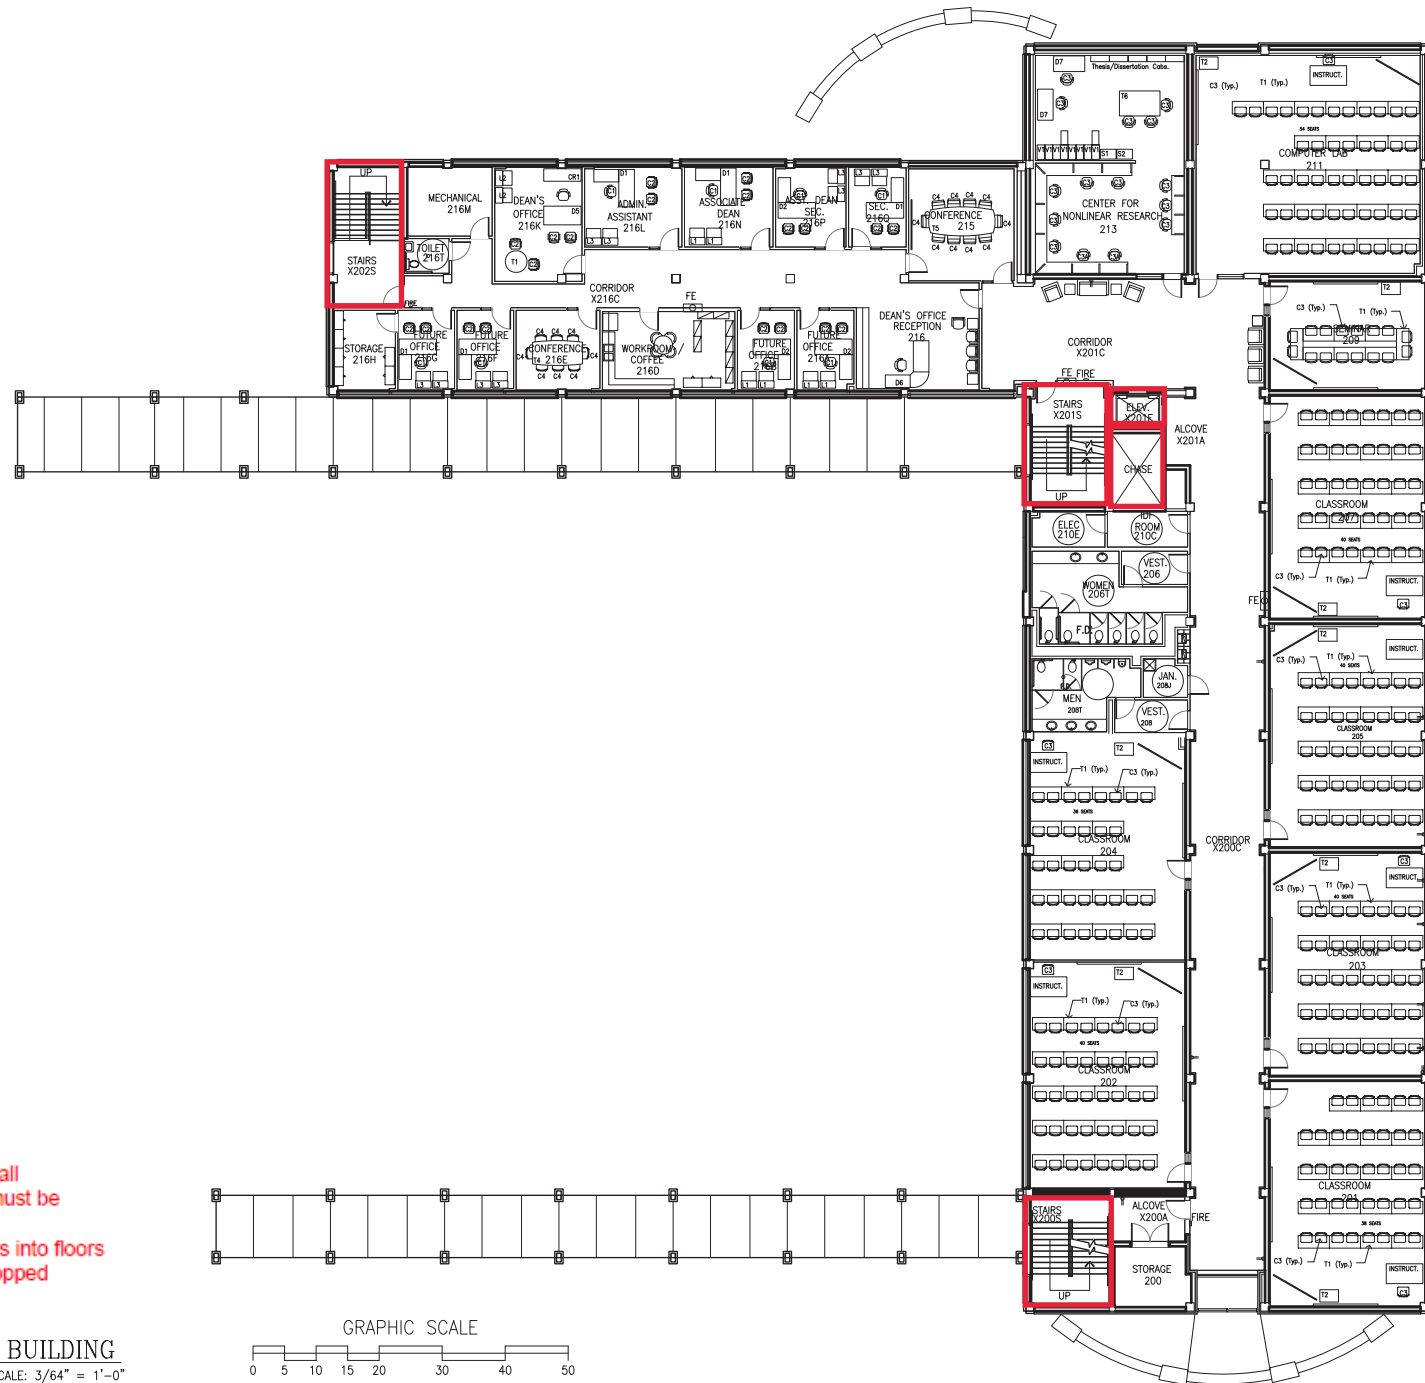

1 ARTS & SCIENCE BUILDING
2ND FLOOR PLAN SCALE: 3/64" = 1'-0"

 


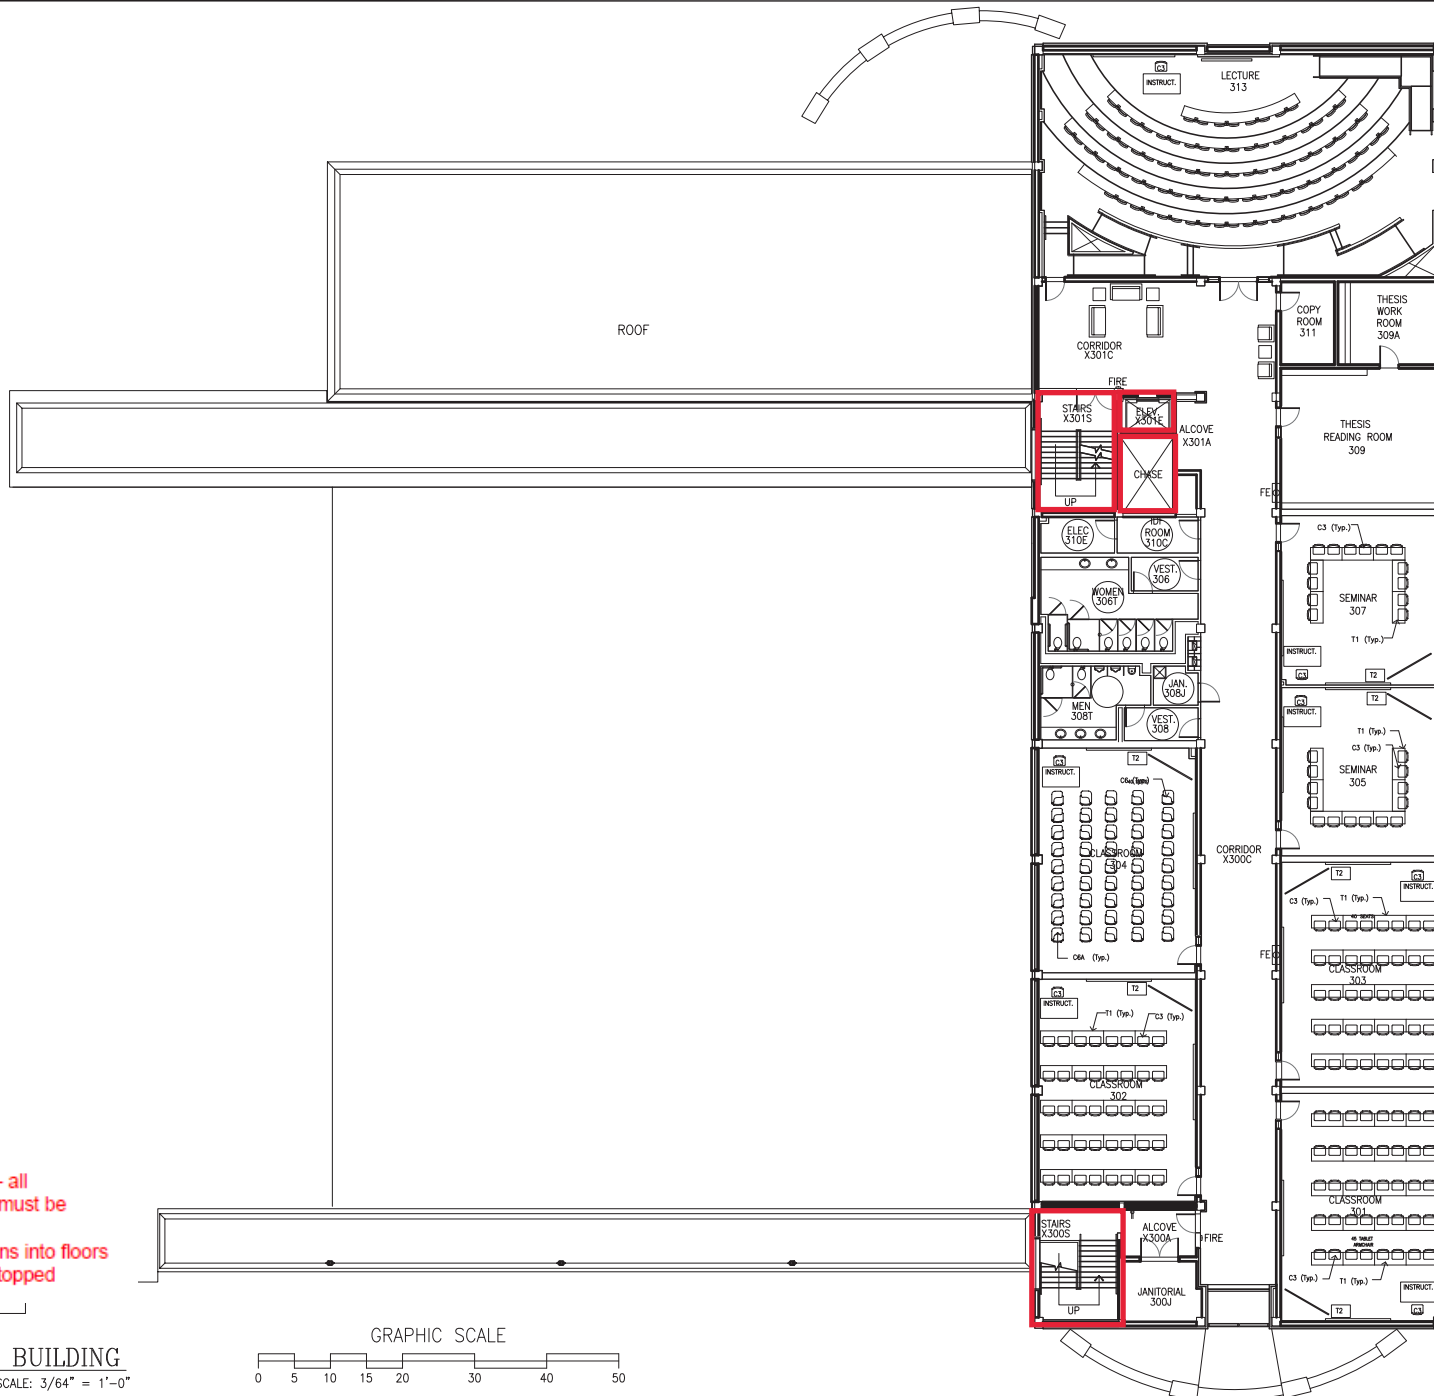

Key: Firewall- all penetrations must be firestopped
All penetrations into floors must be firestopped

1 ARTS & SCIENCE BUILDING
3RD FLOOR PLAN



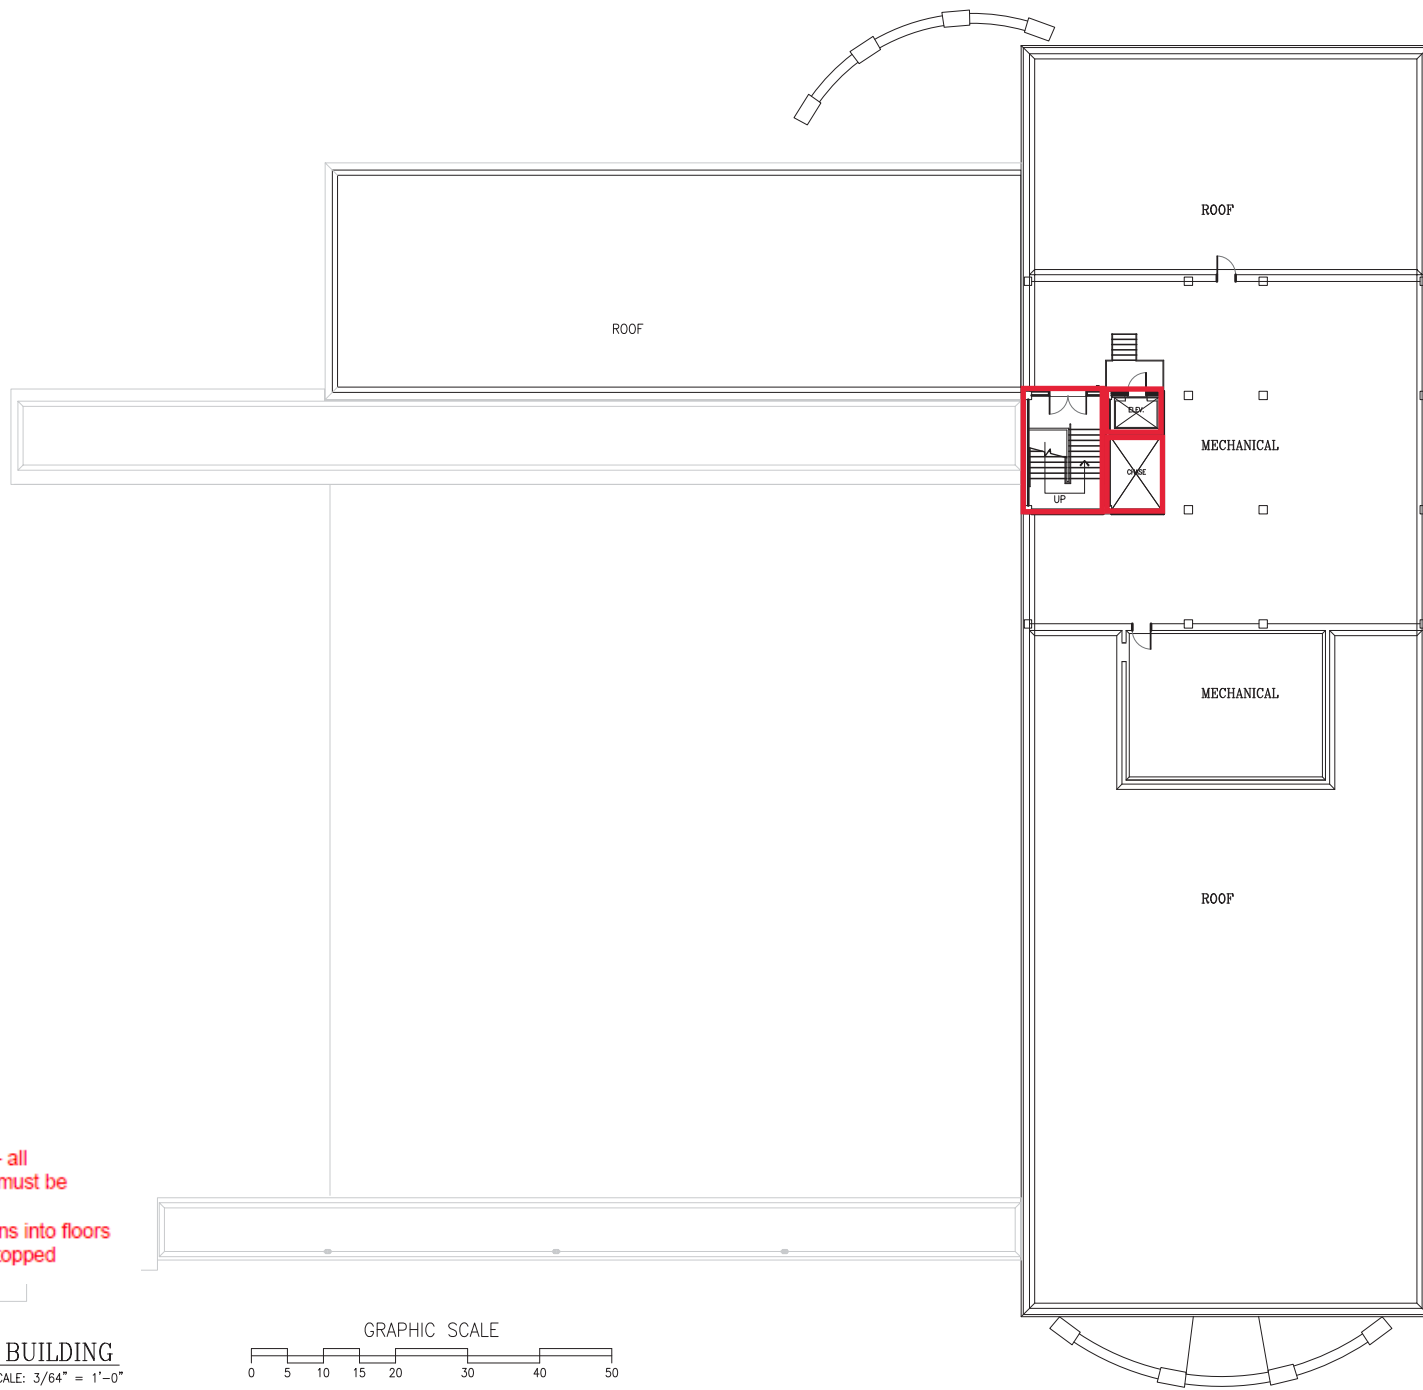

Key: Firewall- all penetrations must be firestopped
 All penetrations into floors must be firestopped

