


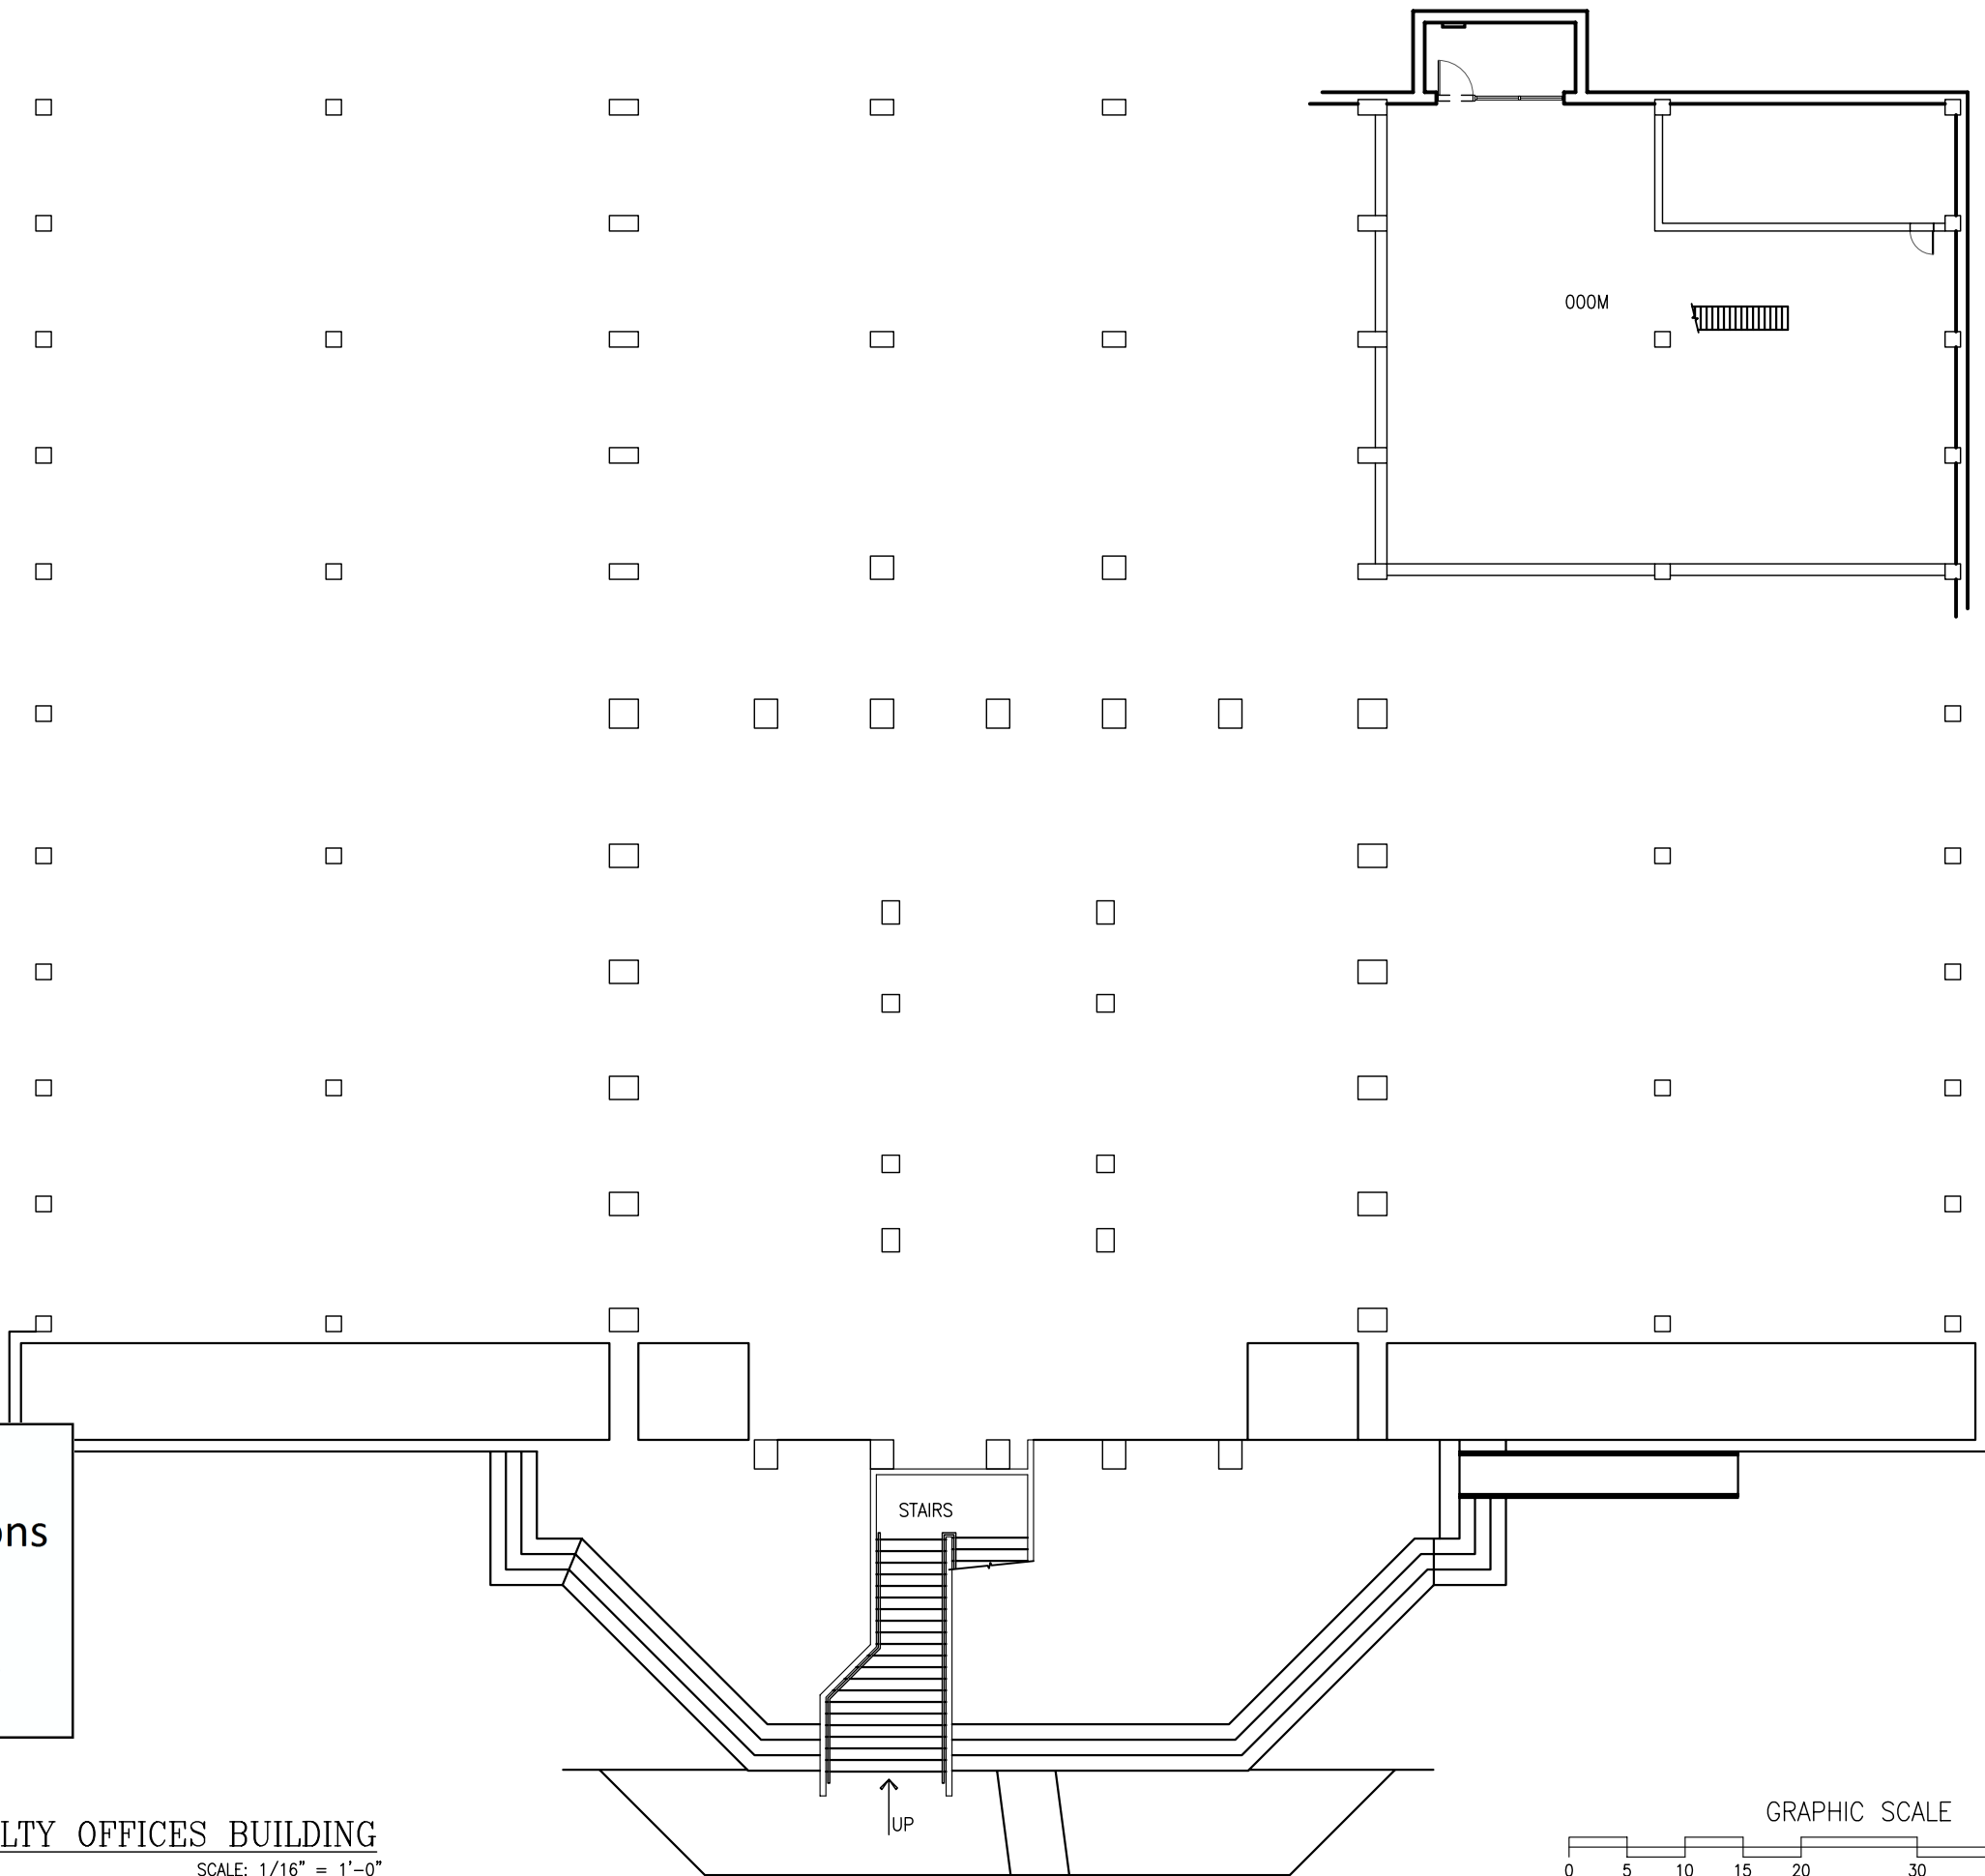


MAP KEY
Shelter Locations

Primary
Secondary




LEGEND

FIRE PULL	FIRE
FIRE EXTINGUISHER	FEO

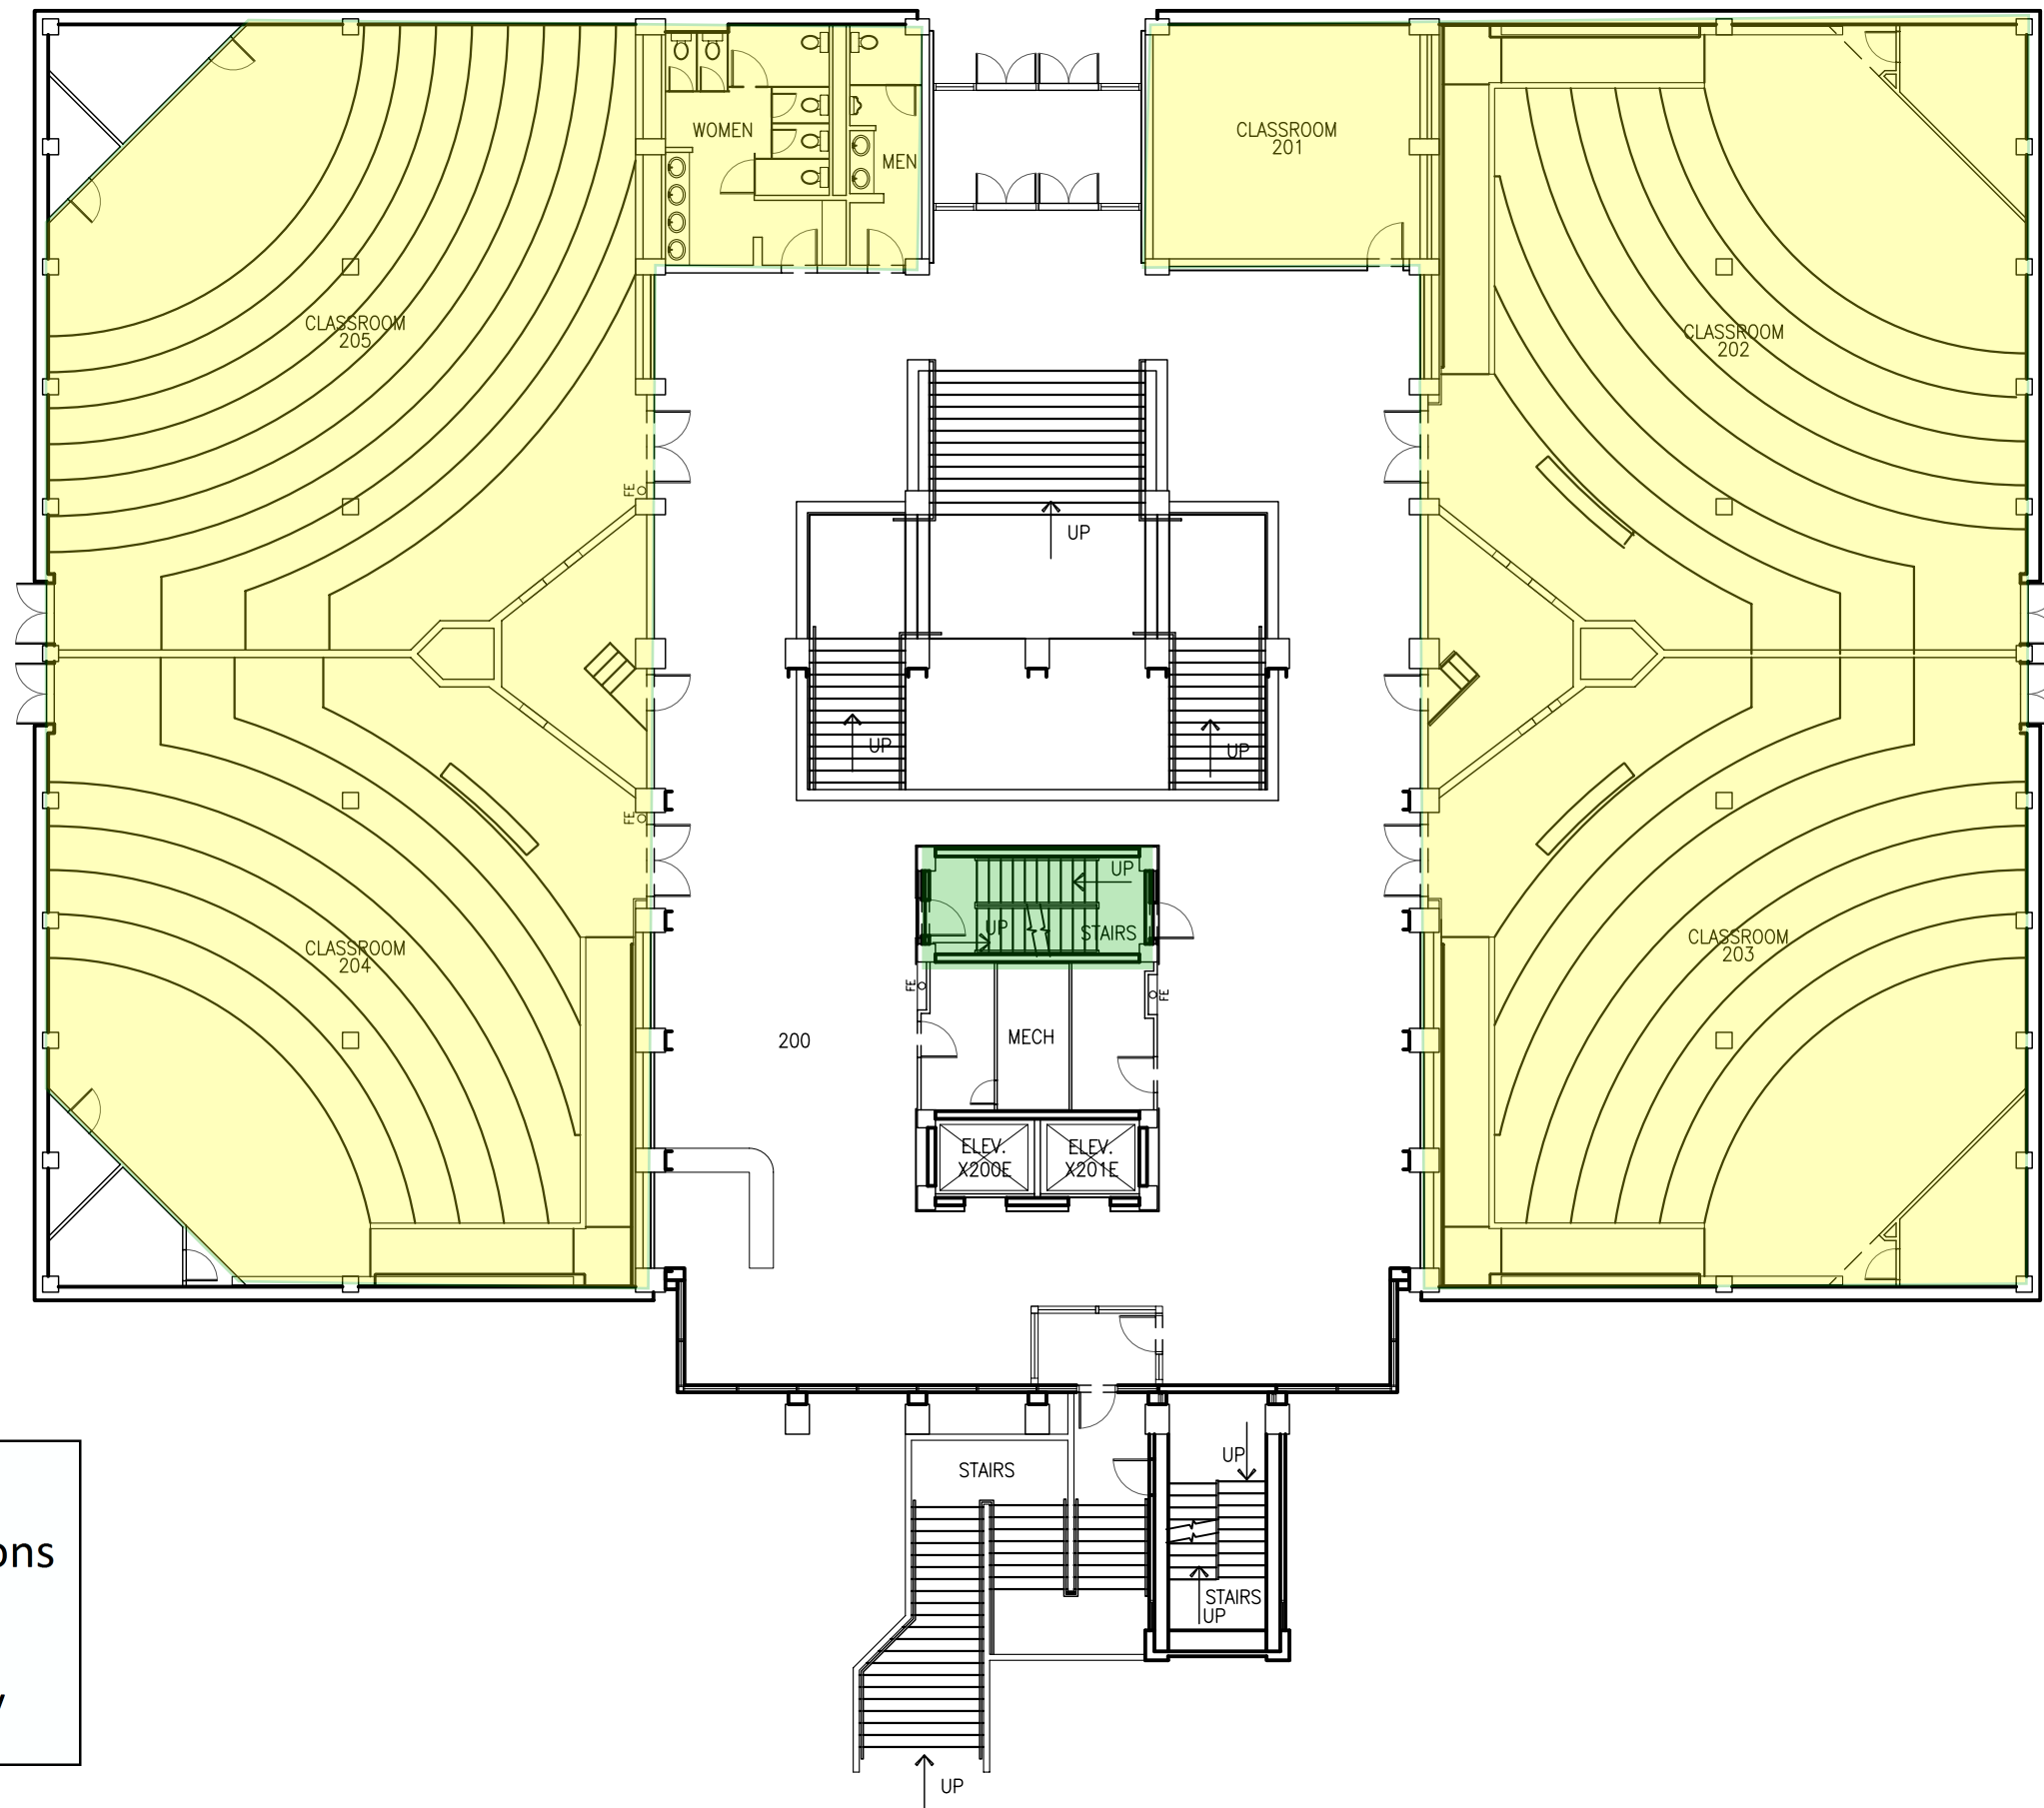


MAP KEY
 Shelter Locations

	Primary
	Secondary

 

LEGEND

	FIRE PULL		FIRE EXTINGUISHER
--	-----------	--	-------------------

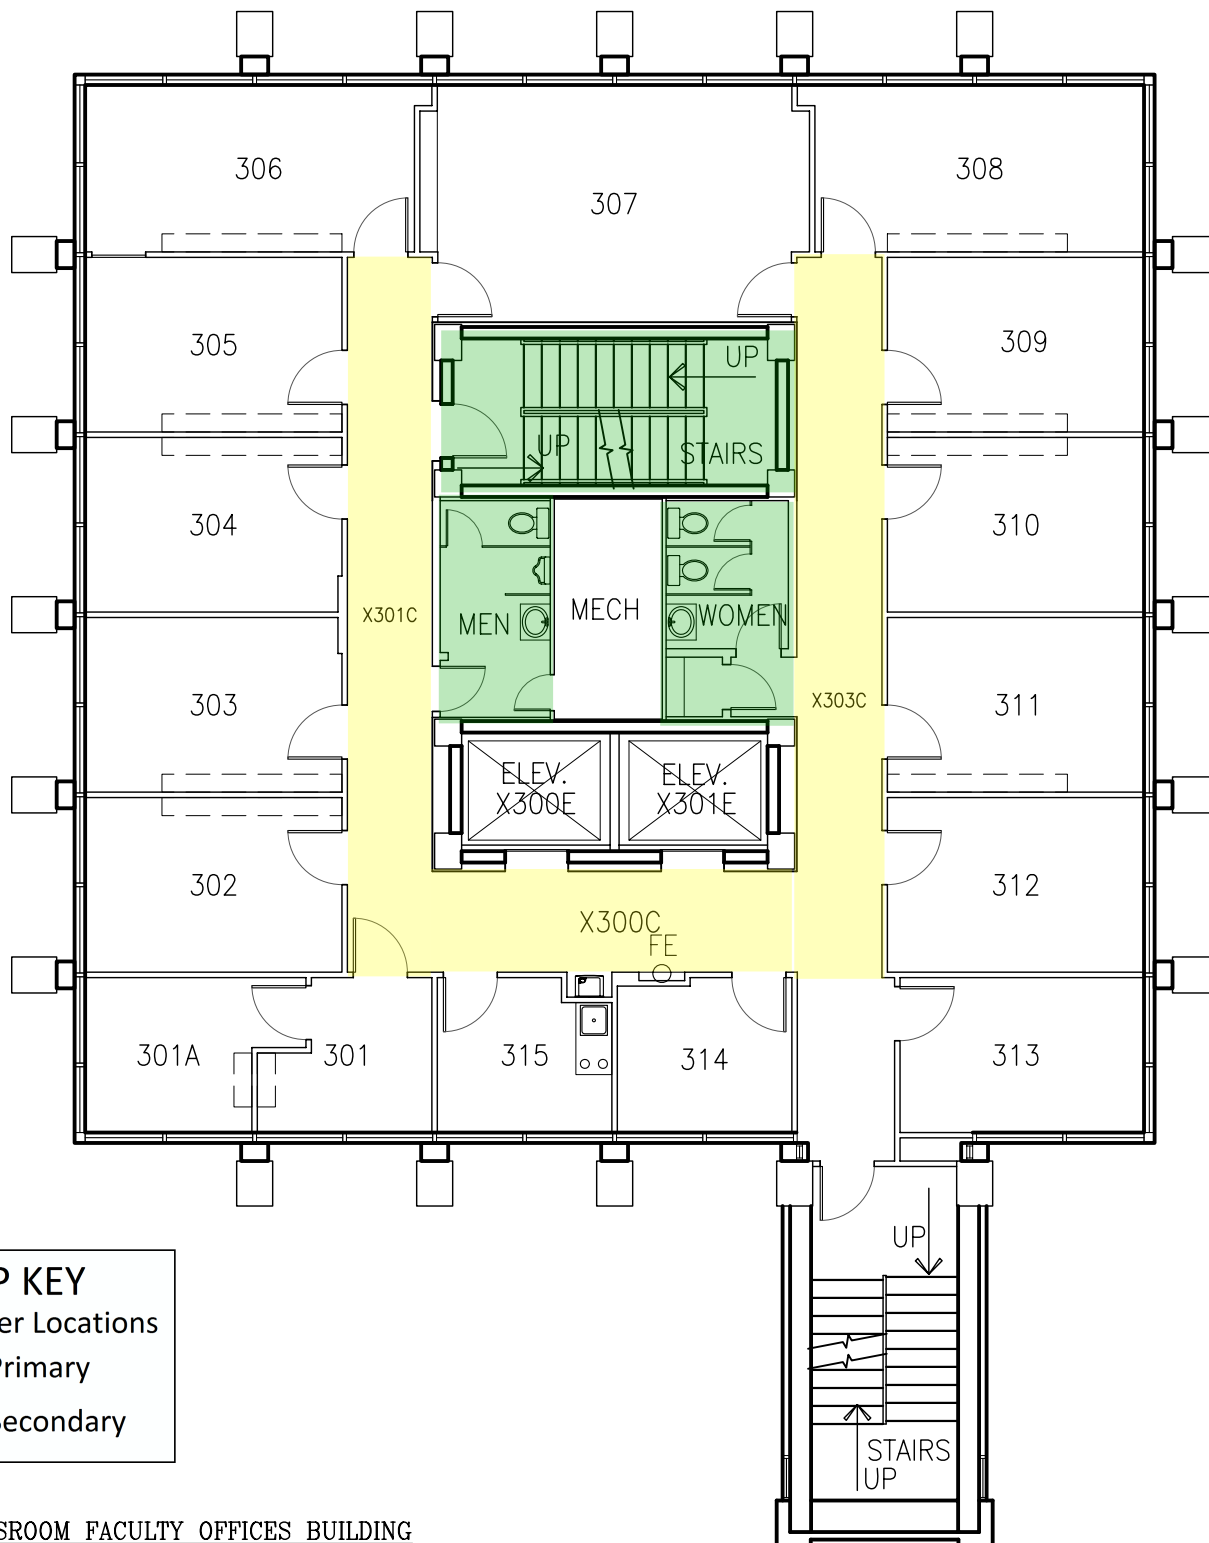

MAP KEY

Shelter Locations

Primary


Secondary

1


CLASSROOM FACULTY OFFICES BUILDING
3RD FLOOR PLAN

SCALE: 3/32" = 1'-0"

GRAPHIC SCALE

 

LEGEND	
FIRE PULL	FIRE
FIRE EXTINGUISHER	FE

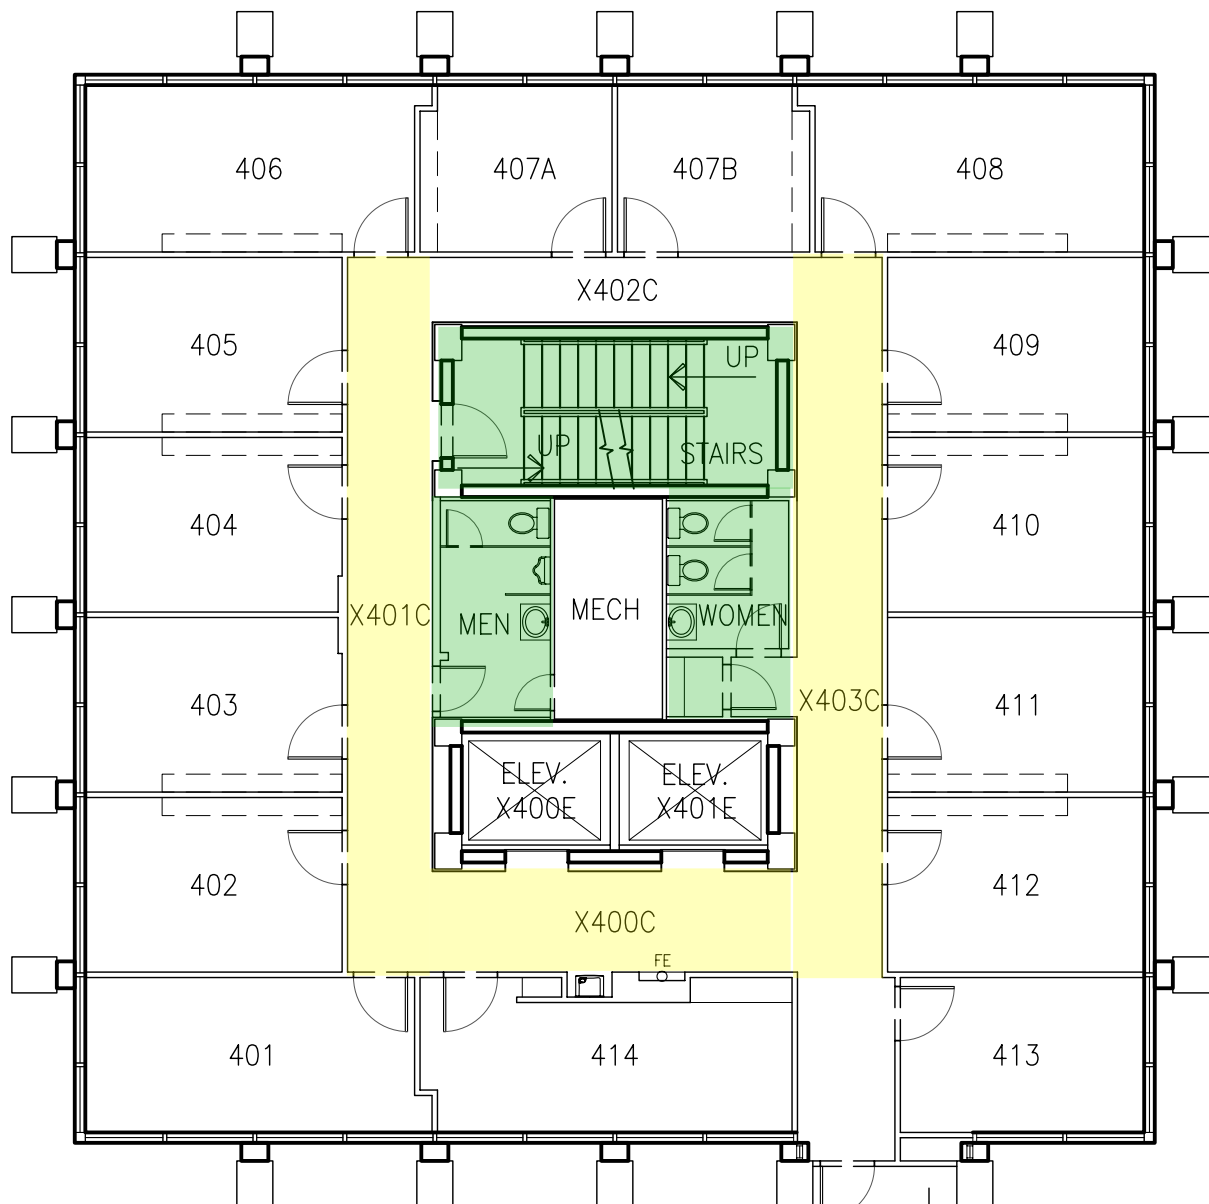

MAP KEY


Shelter Locations

- Primary
- Secondary


1 CLASSROOM FACULTY OFFICES BUILDING
4TH FLOOR PLAN

SCALE: 3/32" = 1'-0"

GRAPHIC SCALE

 


LEGEND	
FIRE PULL	FIRE
FIRE EXTINGUISHER	FE

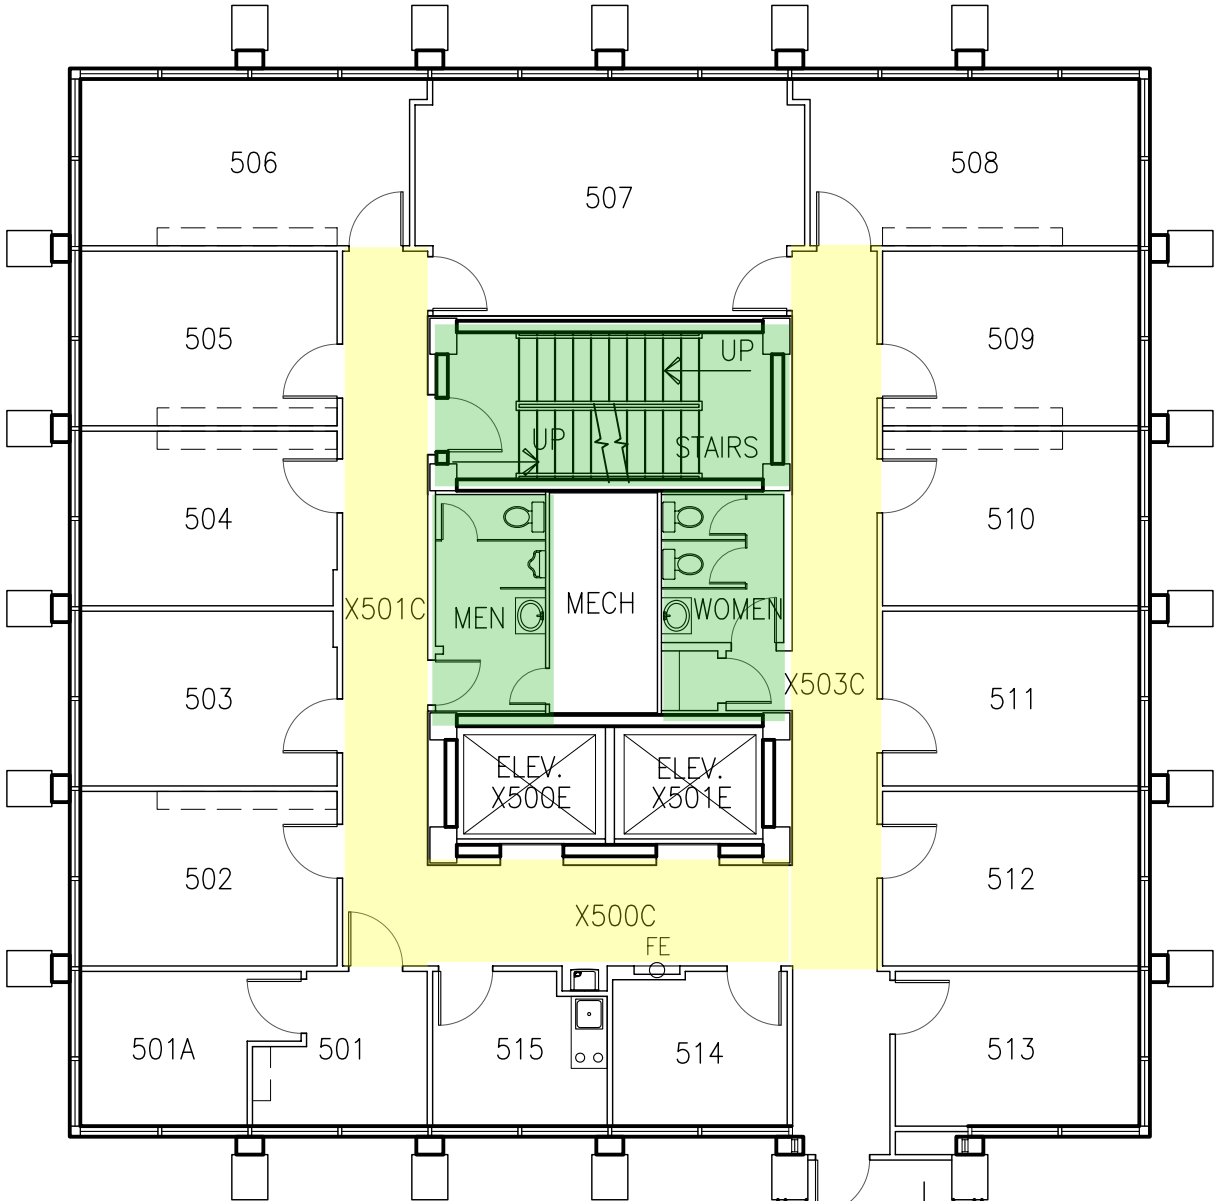


MAP KEY
 Shelter Locations
 Primary
 Secondary

1 CLASSROOM FACULTY OFFICES BUILDING
 5TH FLOOR PLAN
 SCALE: 3/32" = 1'-0"

 

LEGEND
 FIRE PULL FIRE
 FIRE EXTINGUISHER FE

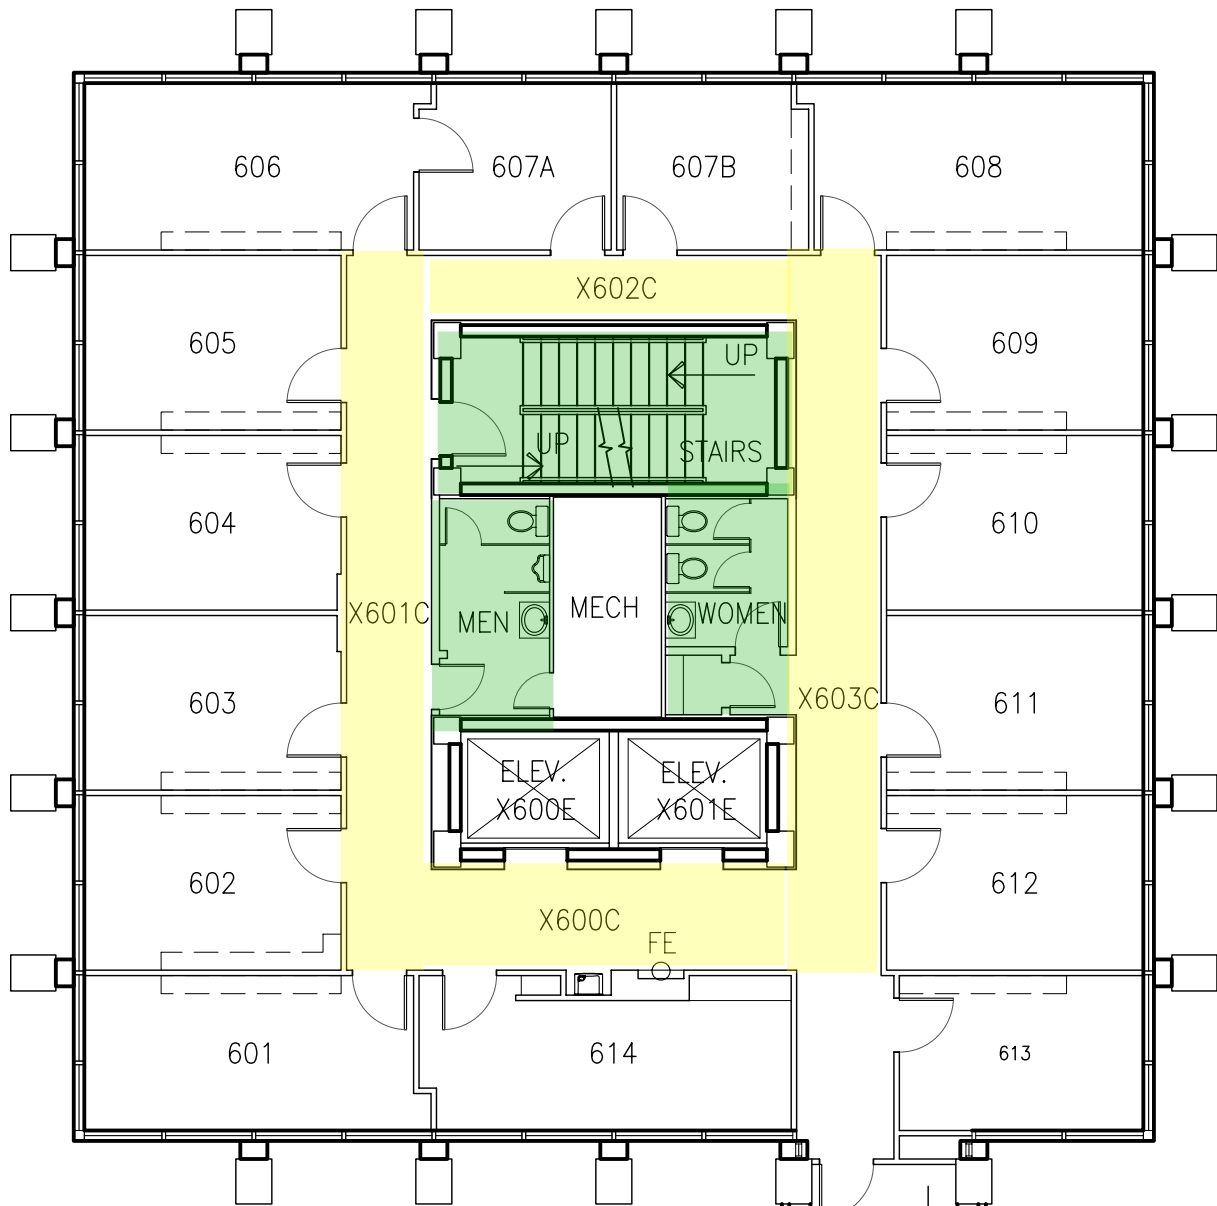

MAP KEY


Shelter Locations

- Primary
- Secondary


1 CLASSROOM FACULTY OFFICES BUILDING
6TH FLOOR PLAN

SCALE: 3/32" = 1'-0"

GRAPHIC SCALE

 

LEGEND	
FIRE PULL	FIRE
FIRE EXTINGUISHER	FE

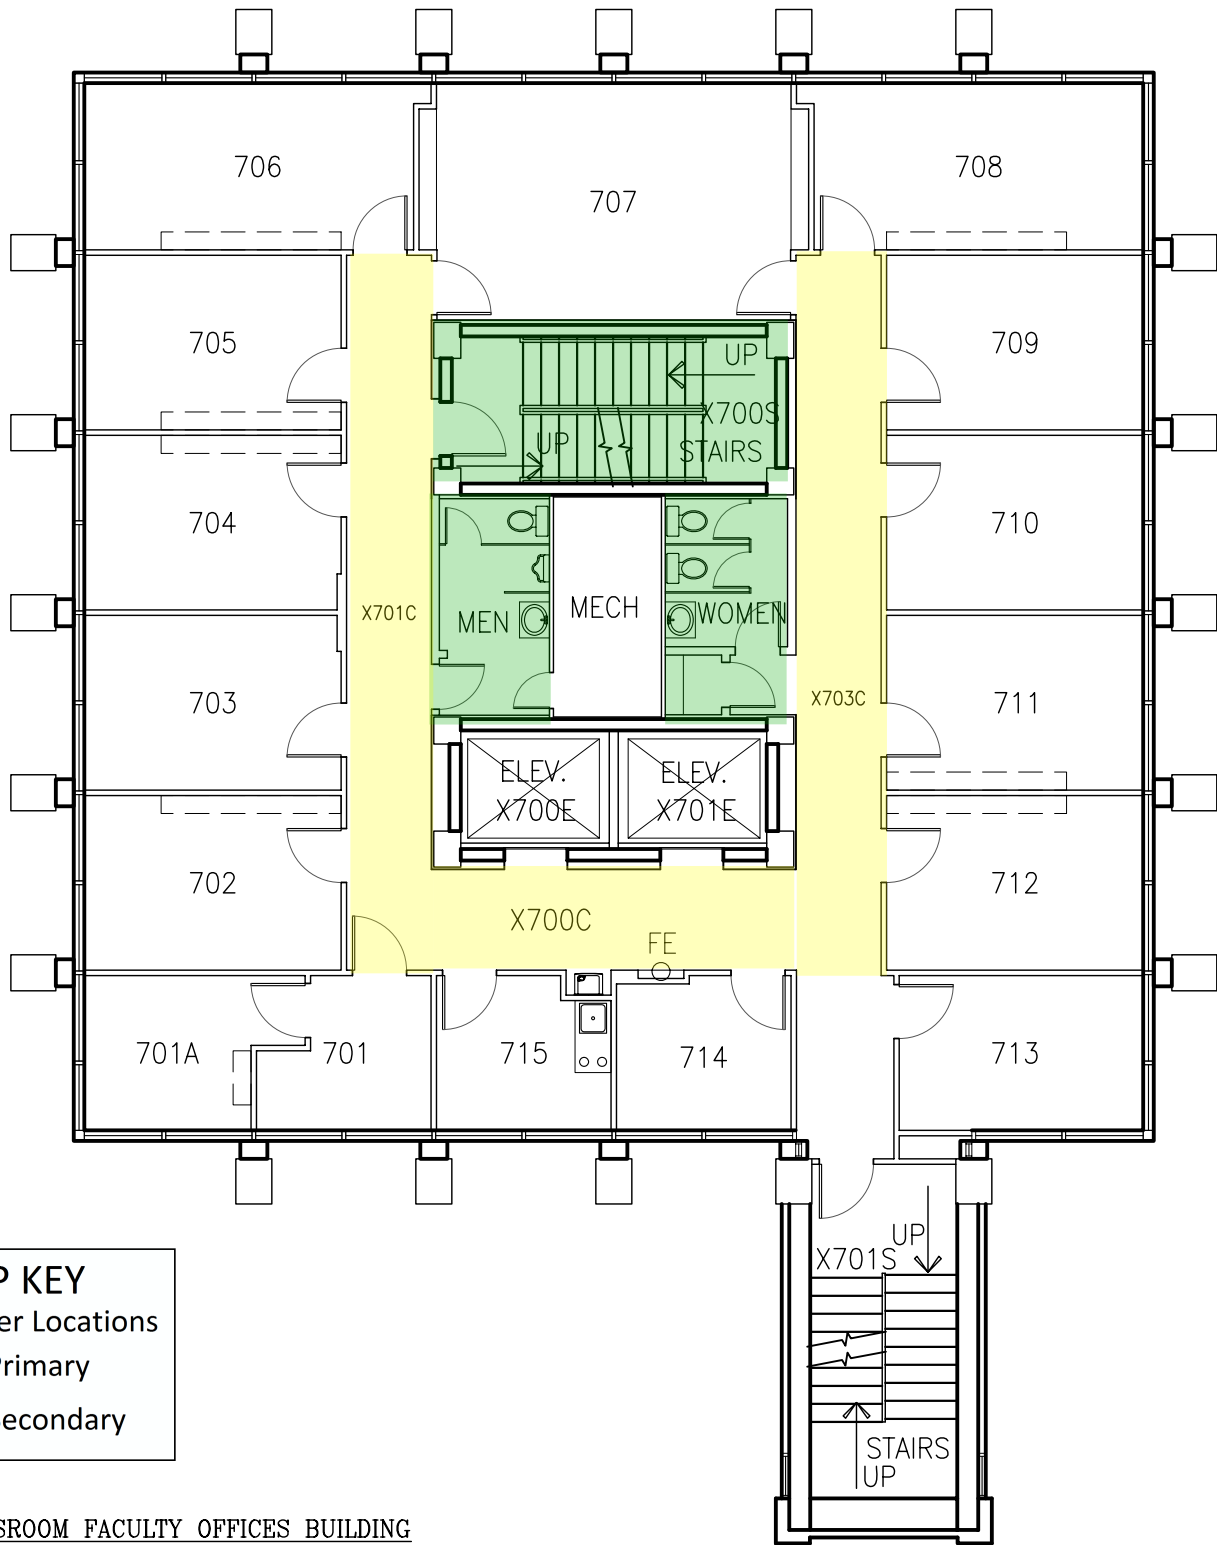


MAP KEY

Shelter Locations


- Primary
- Secondary

1 CLASSROOM FACULTY OFFICES BUILDING
7TH FLOOR PLAN
SCALE: 3/32" = 1'-0"

GRAPHIC SCALE

 

LEGEND	
FIRE PULL	FIRE
FIRE EXTINGUISHER	FE

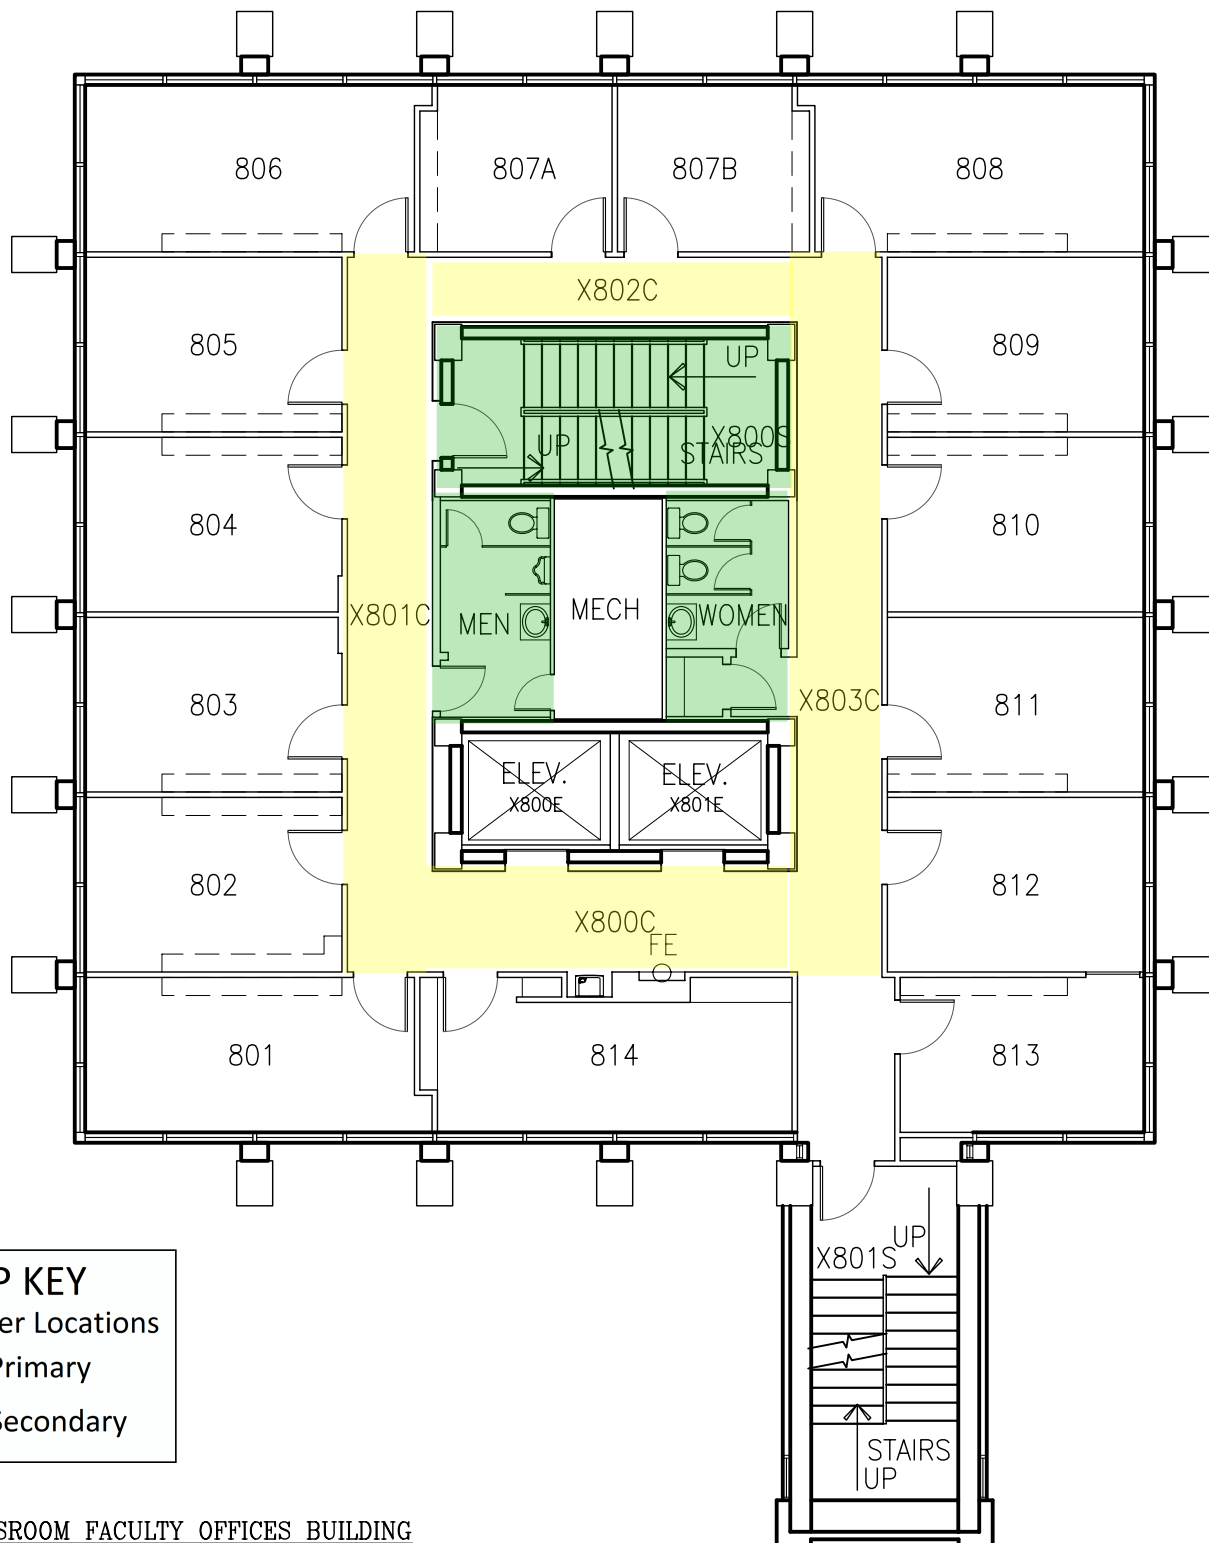

MAP KEY


Shelter Locations

- Primary
- Secondary


1 CLASSROOM FACULTY OFFICES BUILDING
8TH FLOOR PLAN

SCALE: 3/32" = 1'-0"

GRAPHIC SCALE

 

LEGEND	
FIRE PULL	FIRE
FIRE EXTINGUISHER	FE

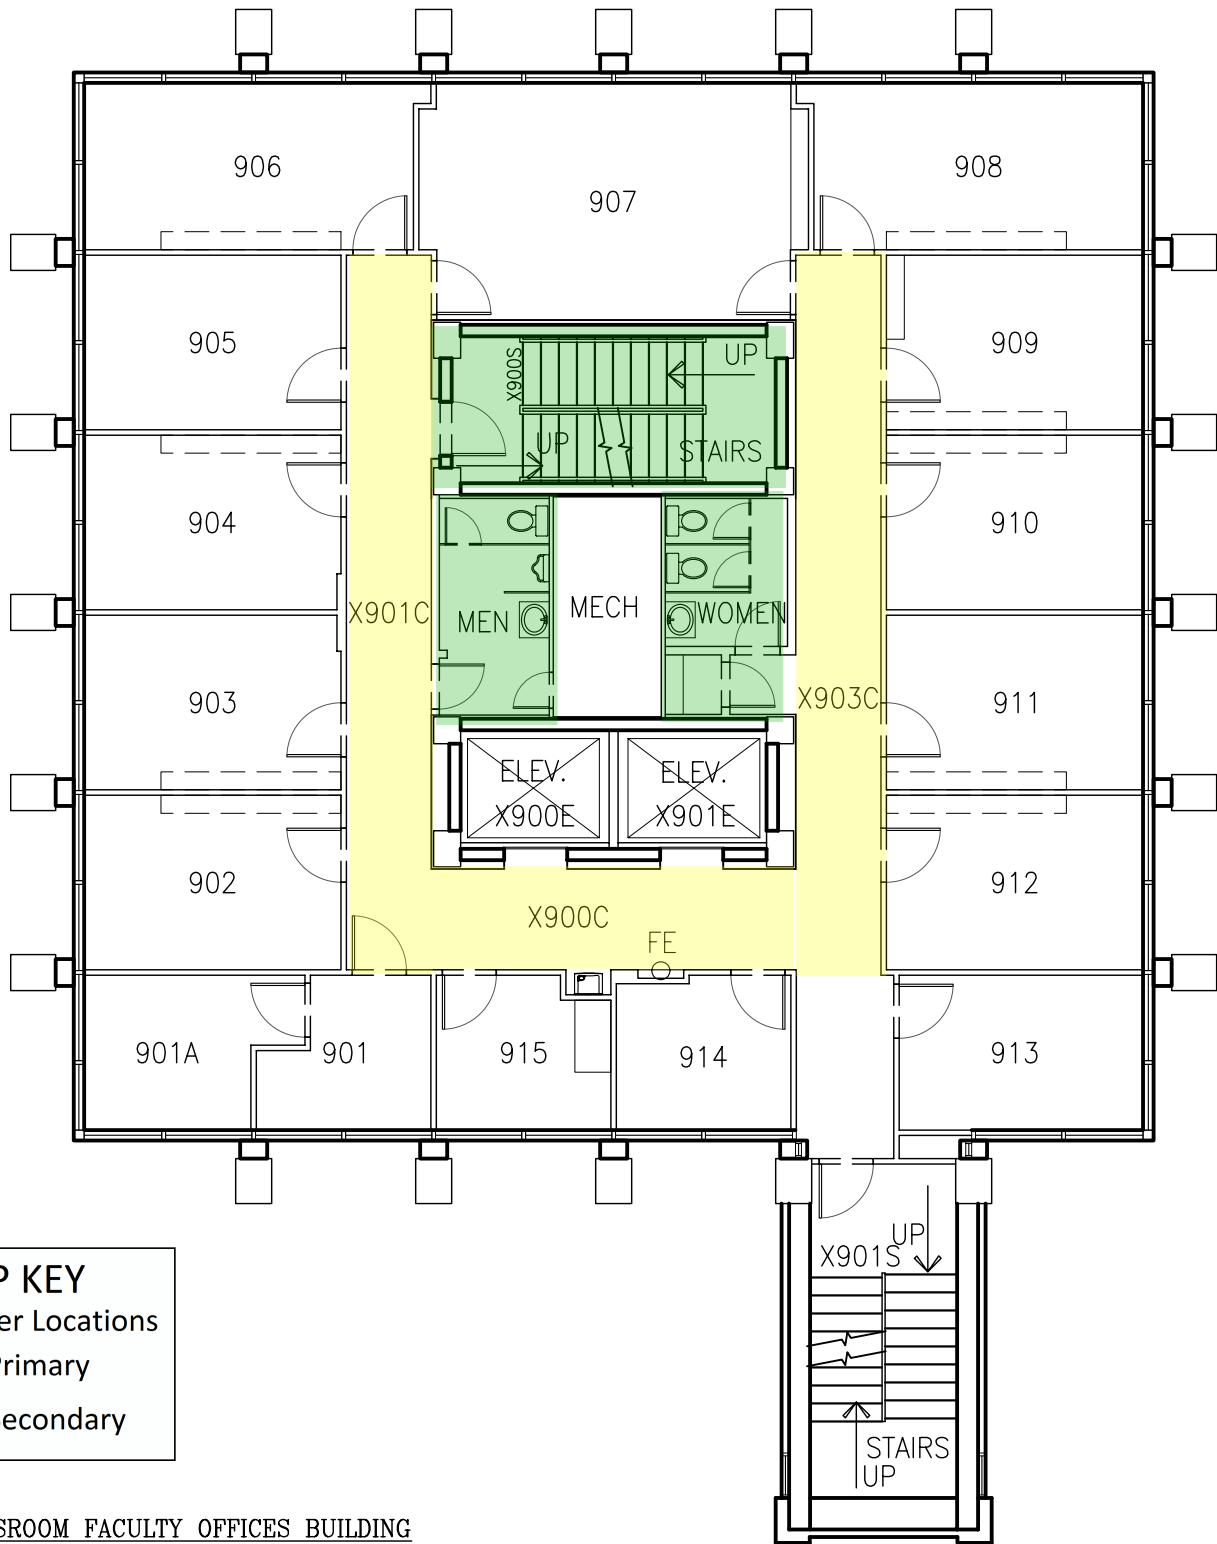


MAP KEY

Shelter Locations


- Primary
- Secondary

1 CLASSROOM FACULTY OFFICES BUILDING
9TH FLOOR PLAN SCALE: 3/32" = 1'-0"

GRAPHIC SCALE

 

LEGEND	
FIRE PULL	FIRE
FIRE EXTINGUISHER	FEL

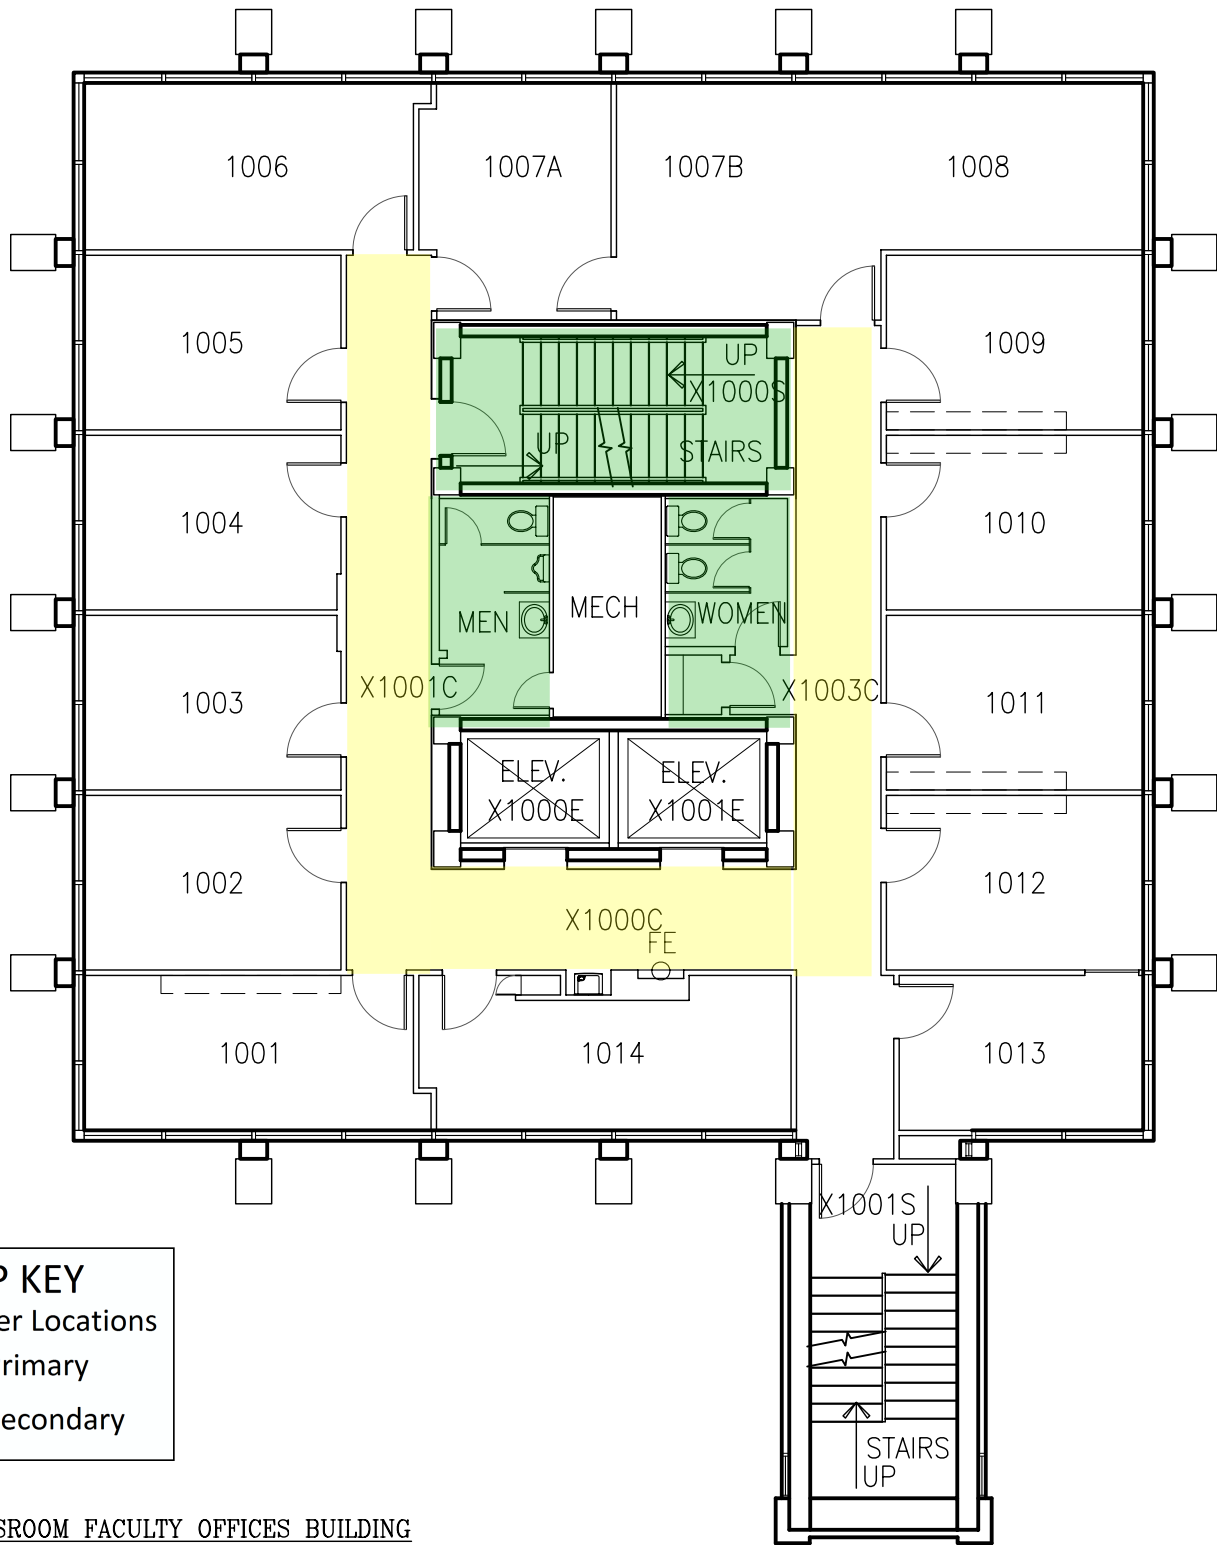

MAP KEY


Shelter Locations

- Primary
- Secondary


1 CLASSROOM FACULTY OFFICES BUILDING
10TH FLOOR PLAN

SCALE: 3/32" = 1'-0"

GRAPHIC SCALE

 

LEGEND	
FIRE PULL	FIRE
FIRE EXTINGUISHER	FE

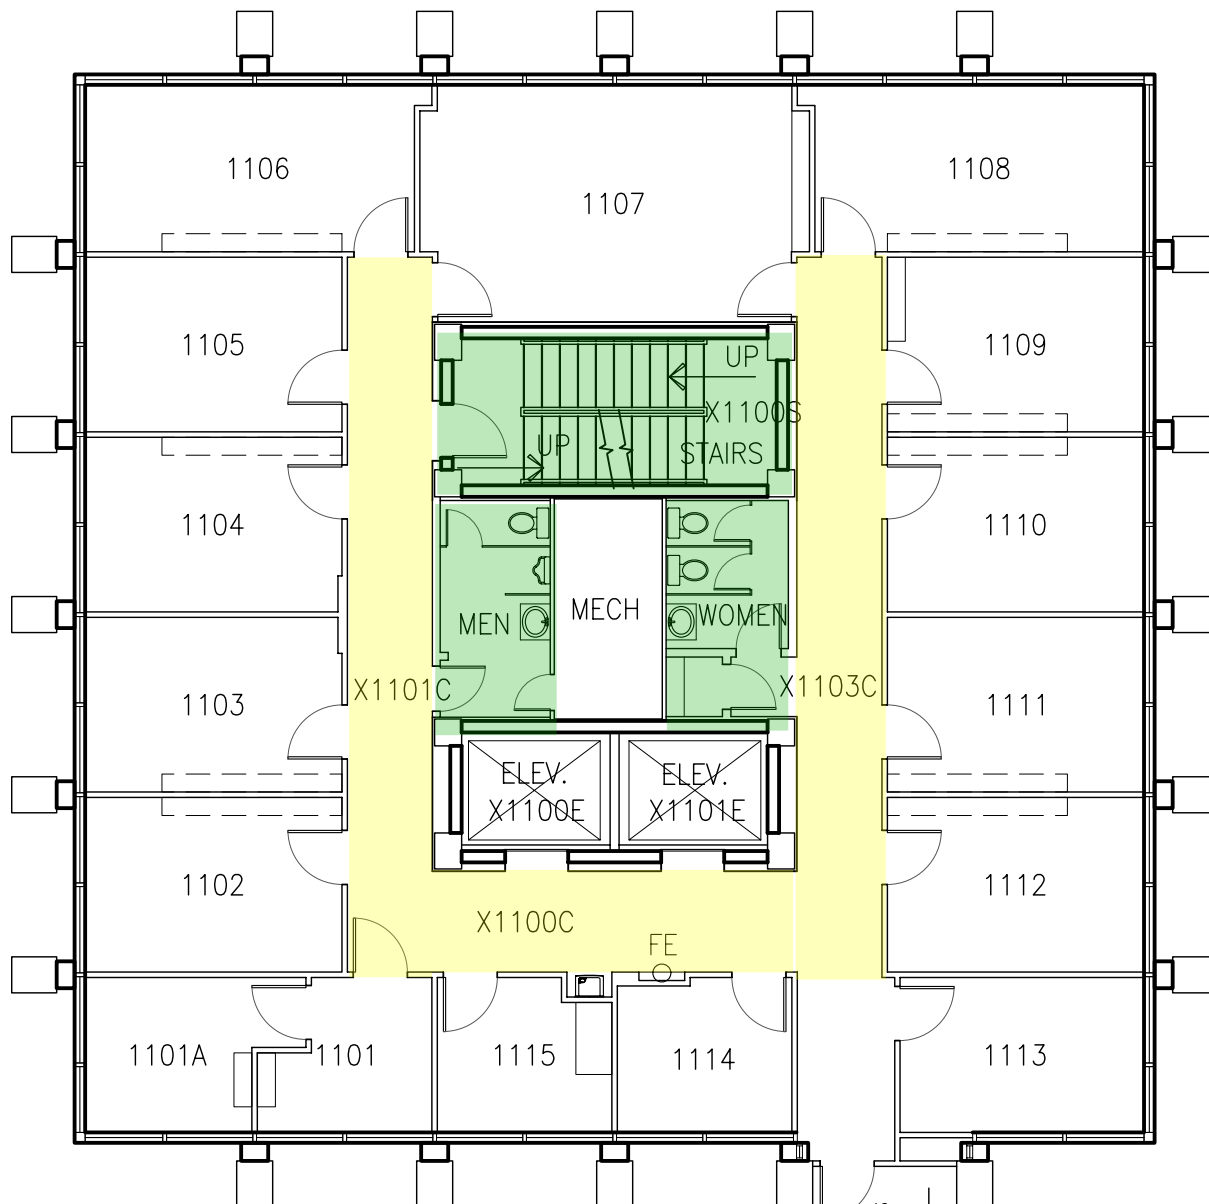



MAP KEY

Shelter Locations


- Primary
- Secondary

1 CLASSROOM FACULTY OFFICES BUILDING
11TH FLOOR PLAN
SCALE: 3/32" = 1'-0"

GRAPHIC SCALE

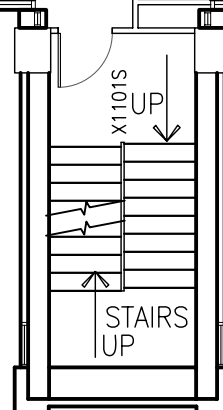 

LEGEND	
FIRE PULL	FIRE
FIRE EXTINGUISHER	FE

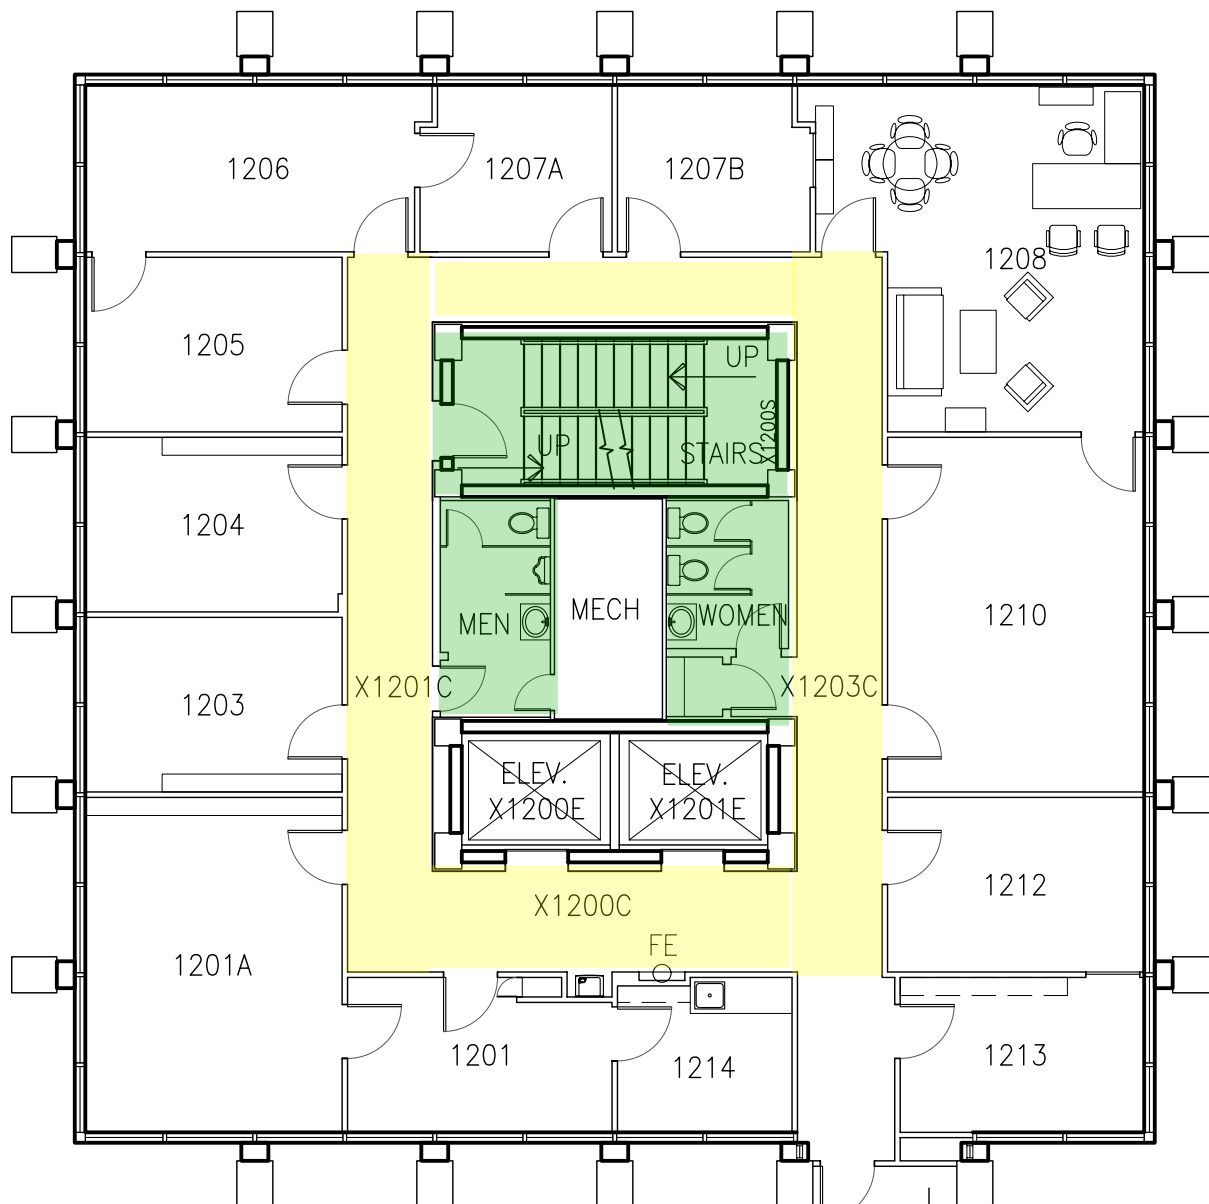

MAP KEY


Shelter Locations

- Primary
- Secondary


1 CLASSROOM FACULTY OFFICES BUILDING
12TH FLOOR PLAN

SCALE: 3/32" = 1'-0"

GRAPHIC SCALE

 

LEGEND	
FIRE PULL	FIRE
FIRE EXTINGUISHER	FE

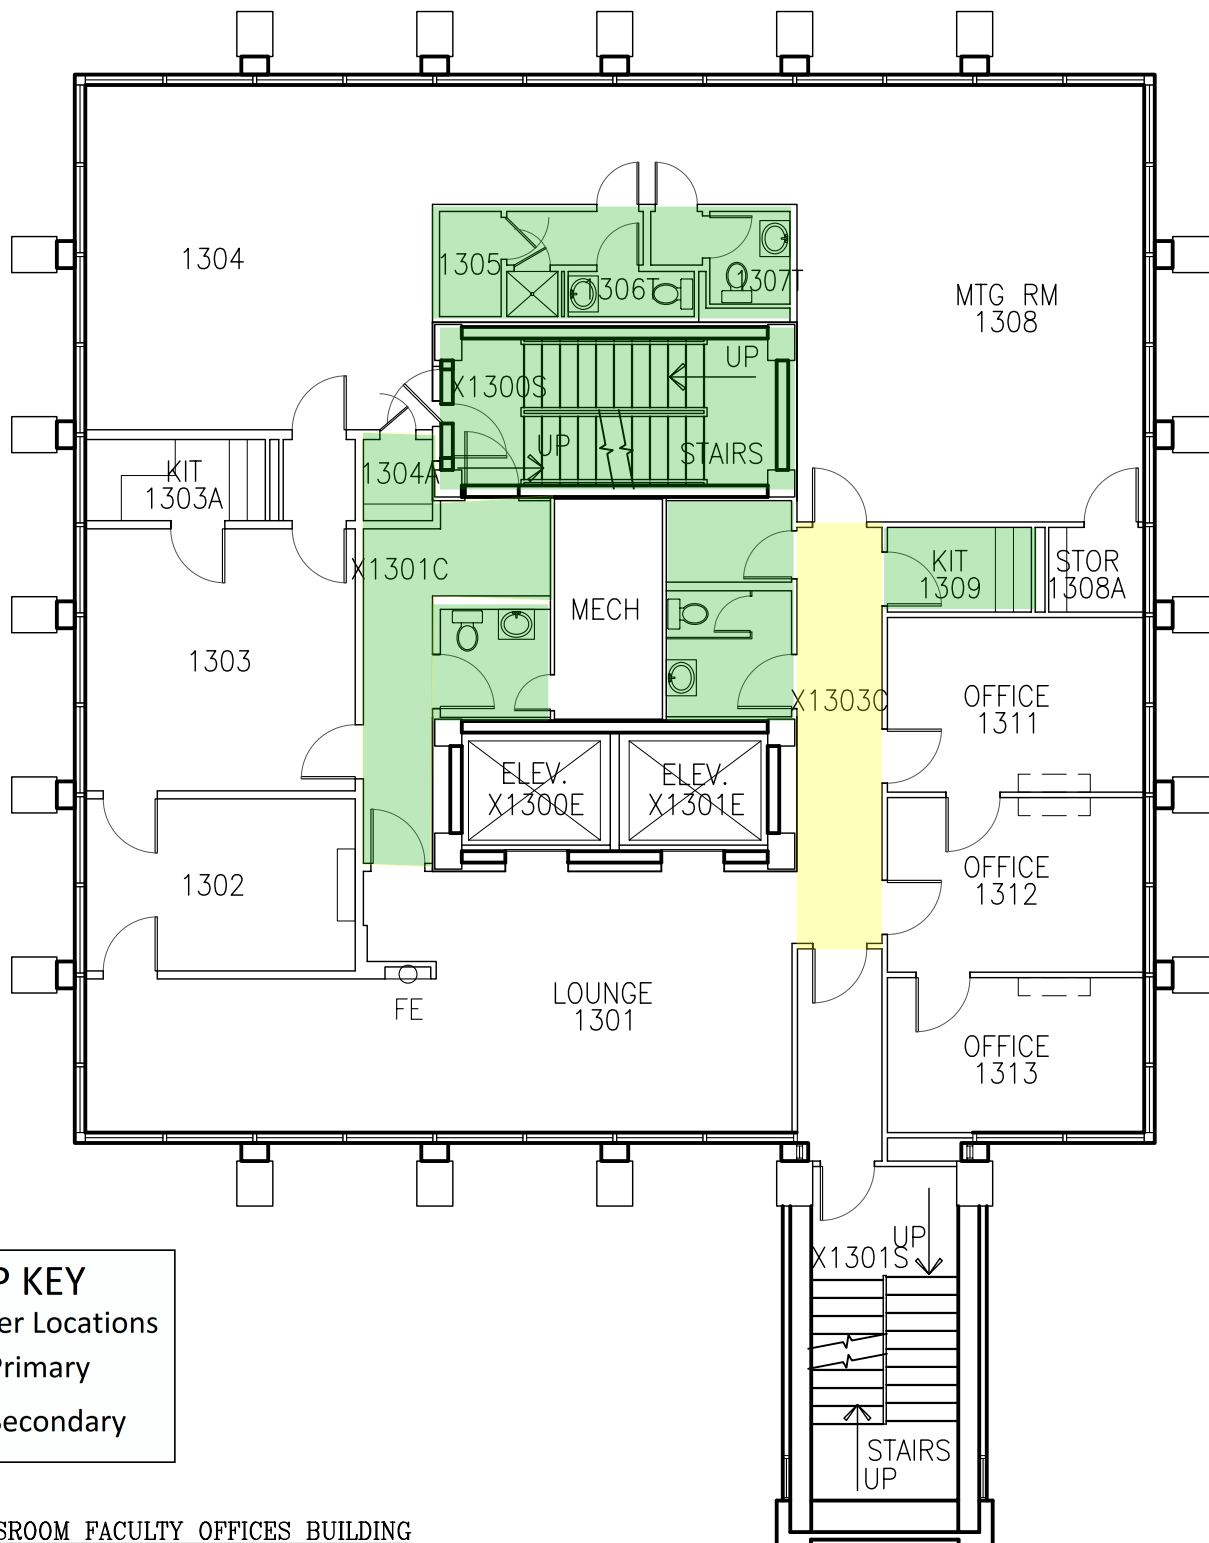

MAP KEY

Shelter Locations


- Primary
- Secondary

1 CLASSROOM FACULTY OFFICES BUILDING
13TH FLOOR PLAN
SCALE: 3/32" = 1'-0"

GRAPHIC SCALE



LEGEND	
FIRE PULL	FIRE
FIRE EXTINGUISHER	FE

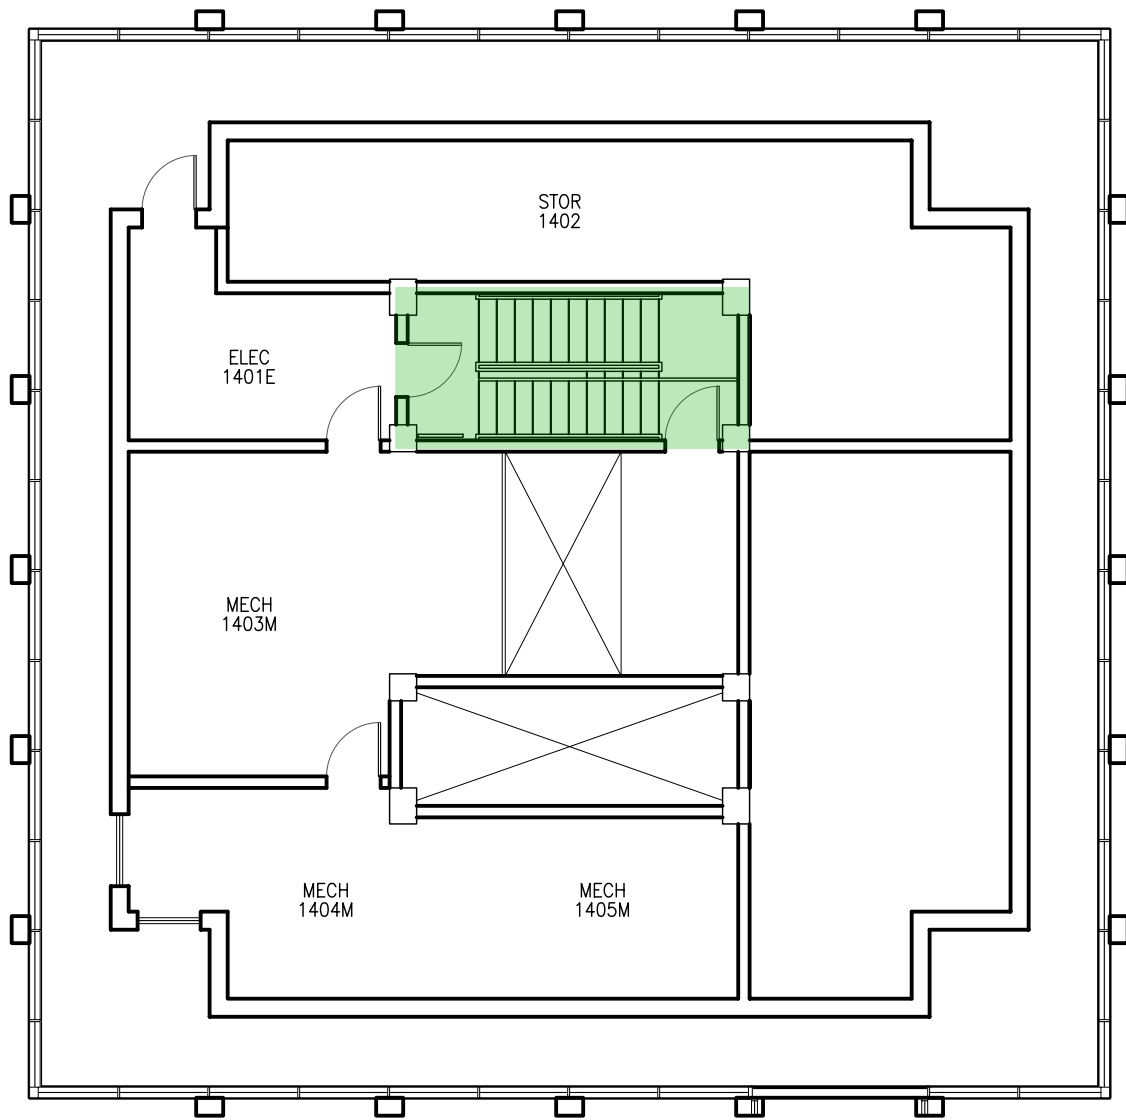

MAP KEY


Shelter Locations

- Primary
- Secondary


1 CLASSROOM FACULTY OFFICES BUILDING
14TH FLOOR PLAN

SCALE: 3/32" = 1'-0"

GRAPHIC SCALE

 

LEGEND	
FIRE PULL	FIRE
FIRE EXTINGUISHER	FE

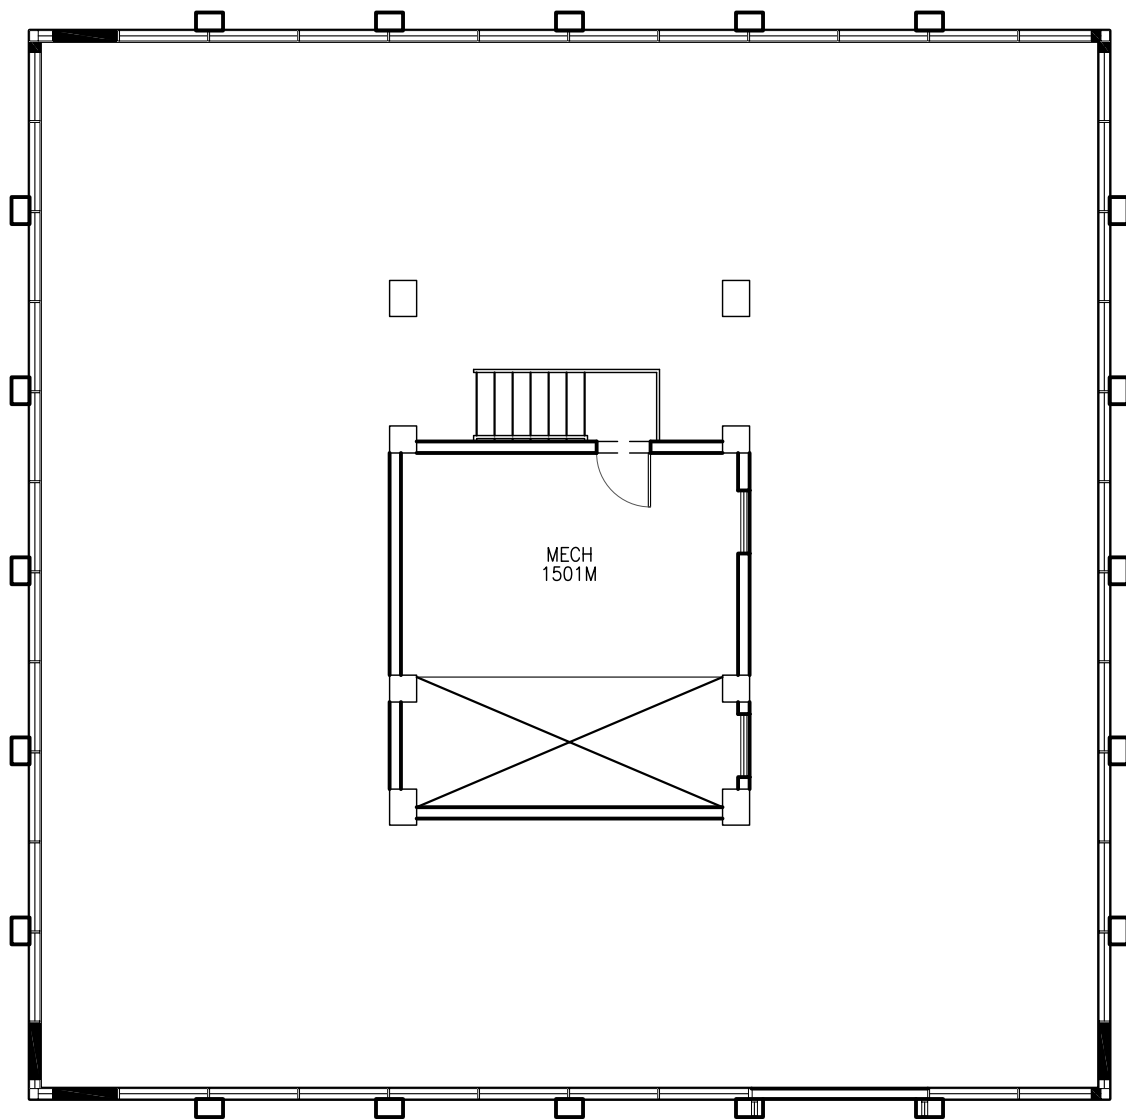

MAP KEY


Shelter Locations

- Primary
- Secondary

1 CLASSROOM FACULTY OFFICES BUILDING
15TH FLOOR PLAN

SCALE: 3/32" = 1'-0"

GRAPHIC SCALE

 

LEGEND	
FIRE PULL	FIRE
FIRE EXTINGUISHER	FE