



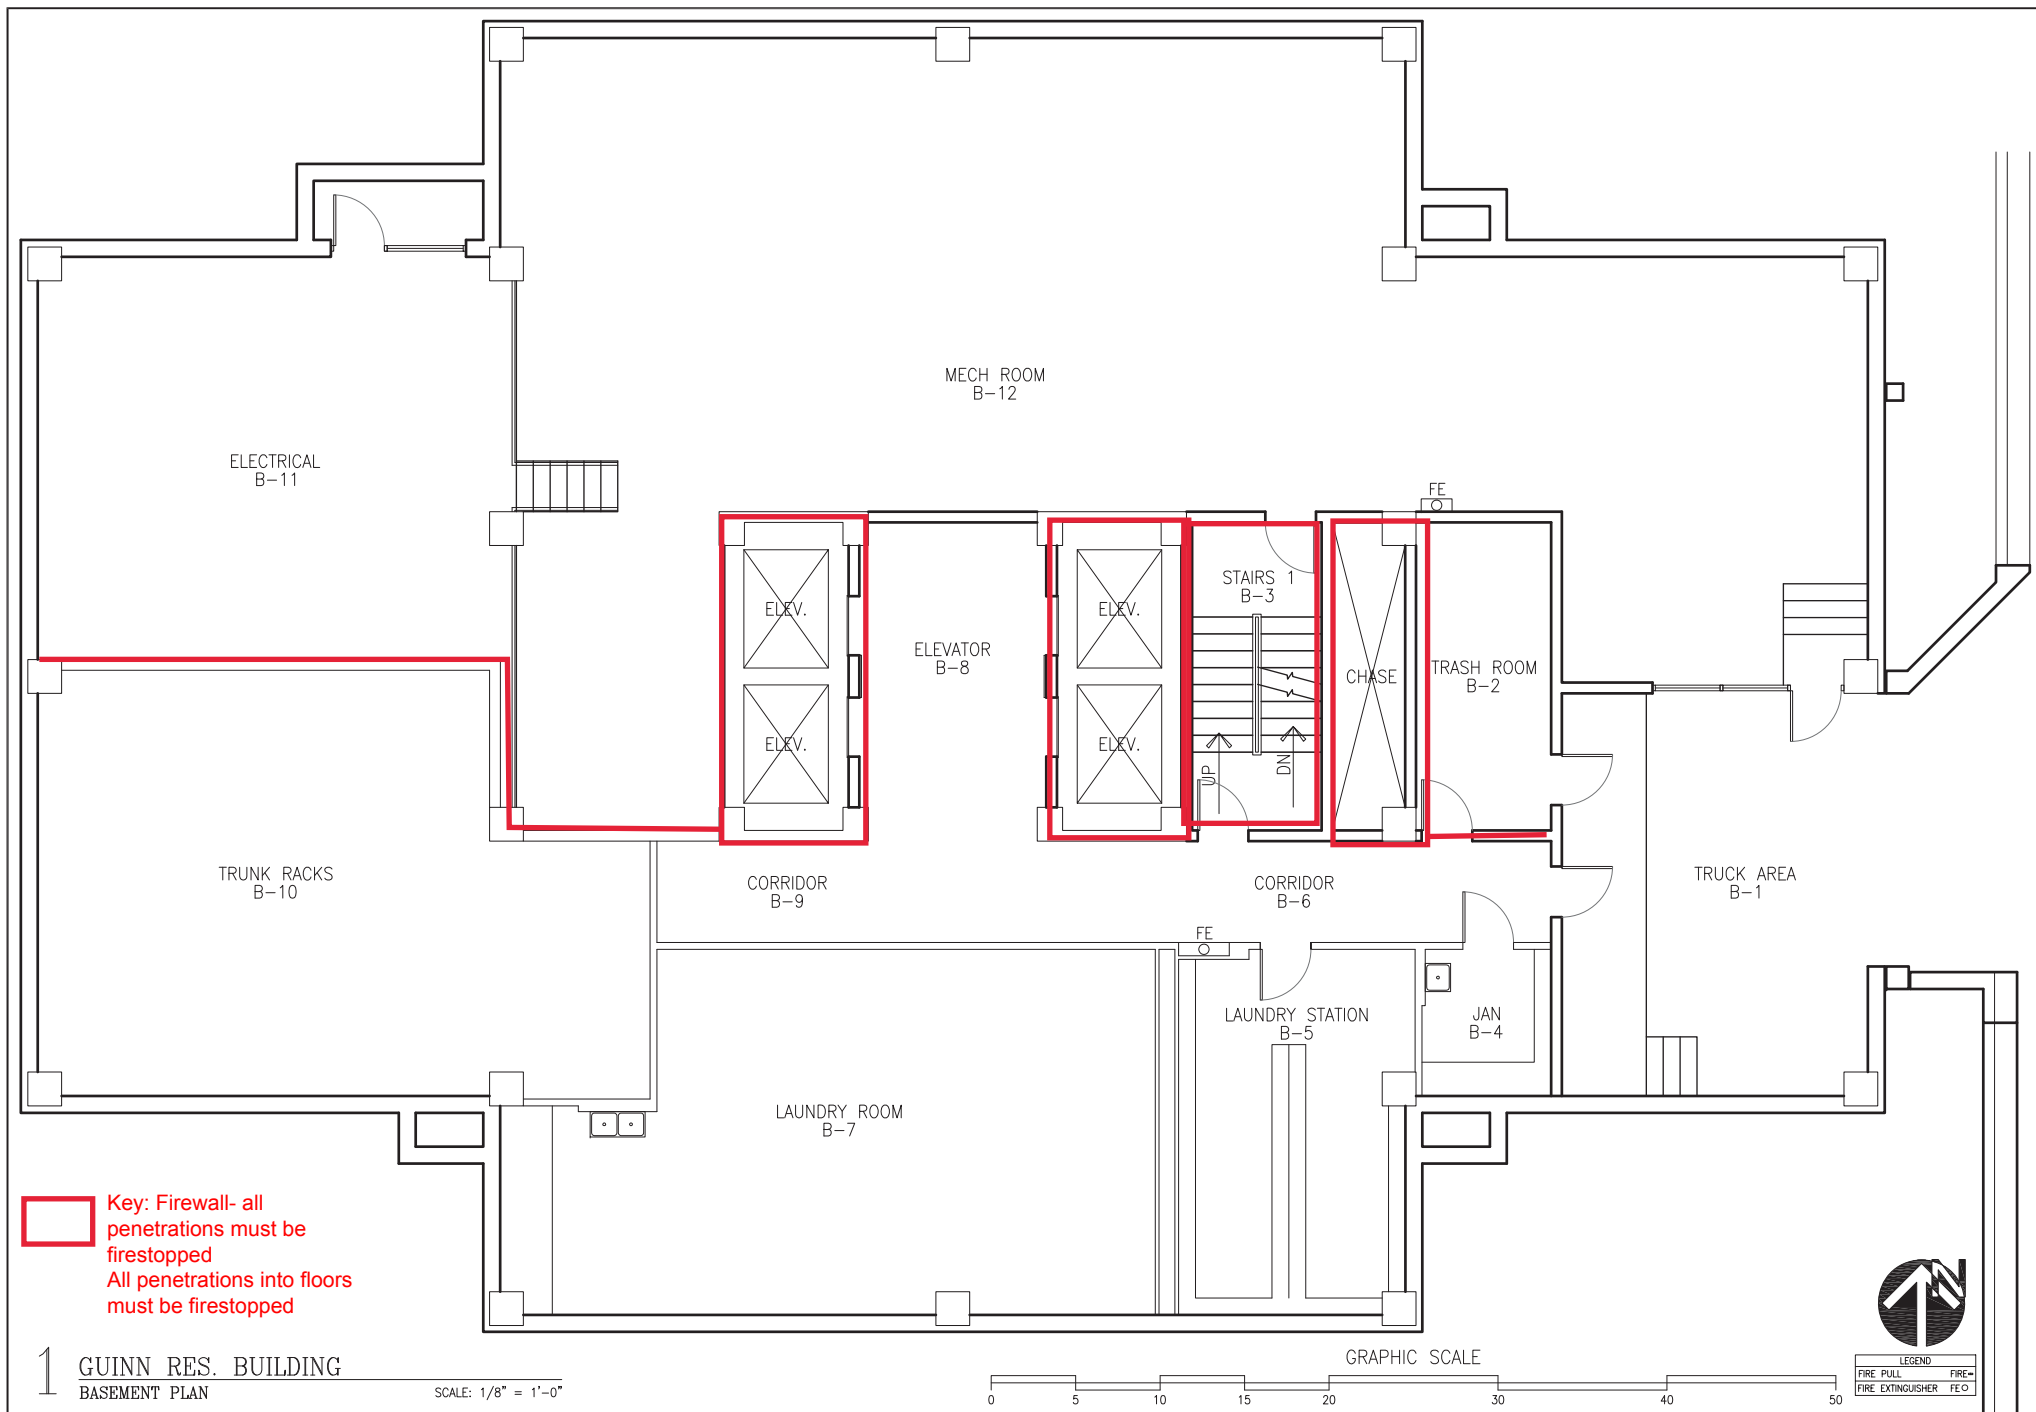

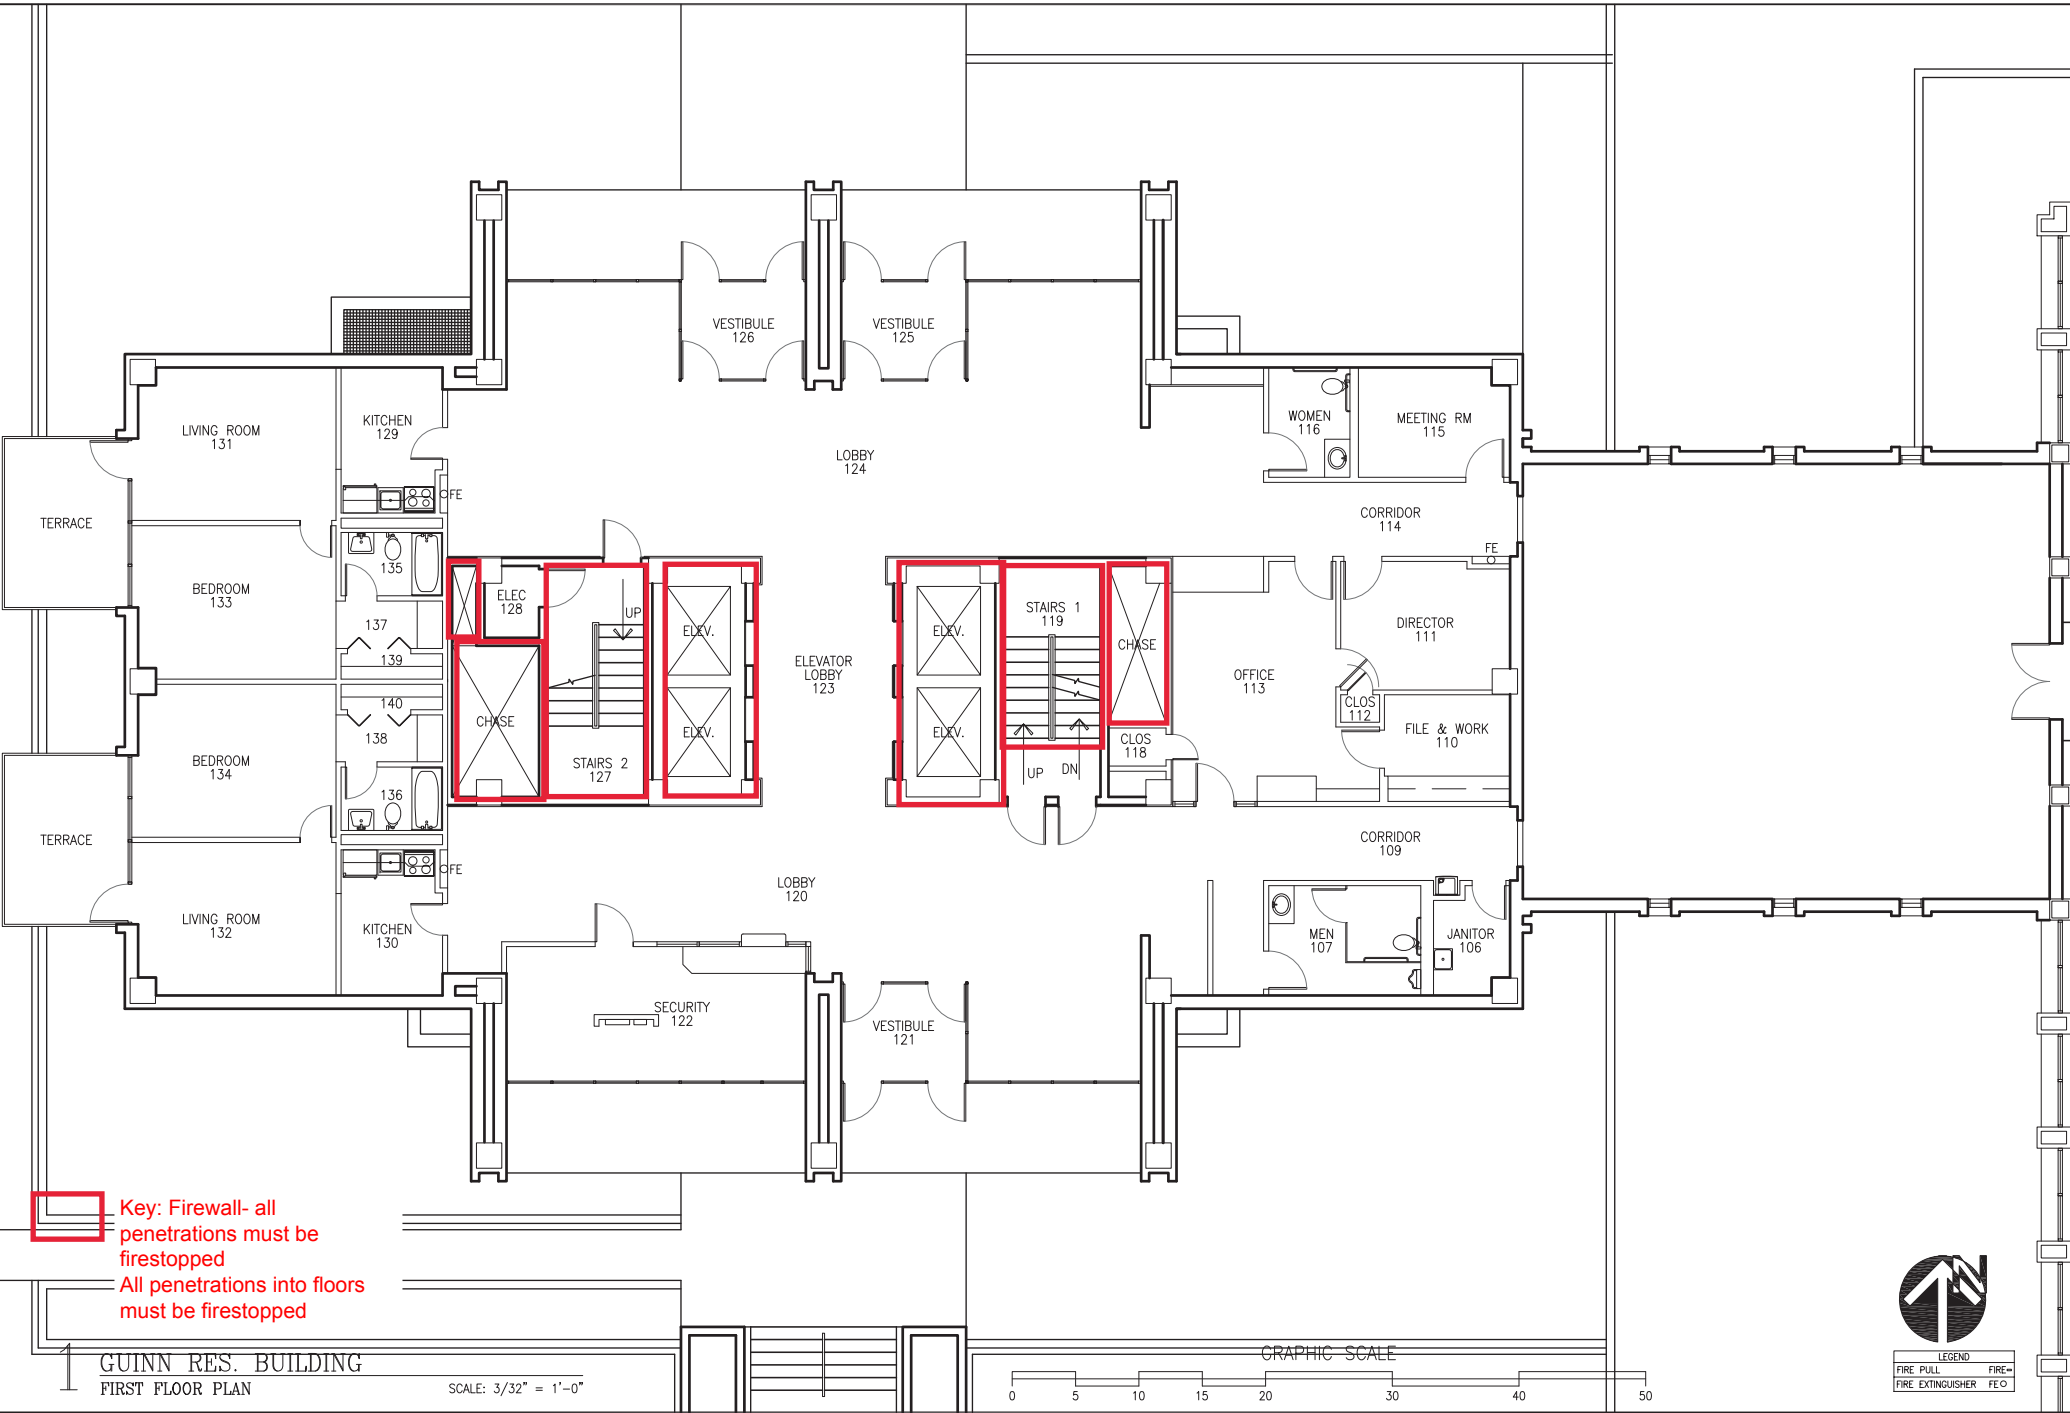

Key: Firewall- all penetrations must be firestopped
All penetrations into floors must be firestopped


GUINN RES. BUILDING
FIRST FLOOR PLAN

SCALE: 3/32" = 1'-0"



LEGEND

FIRE PULL FIRE EXTINGUISHER FIRE EXIT

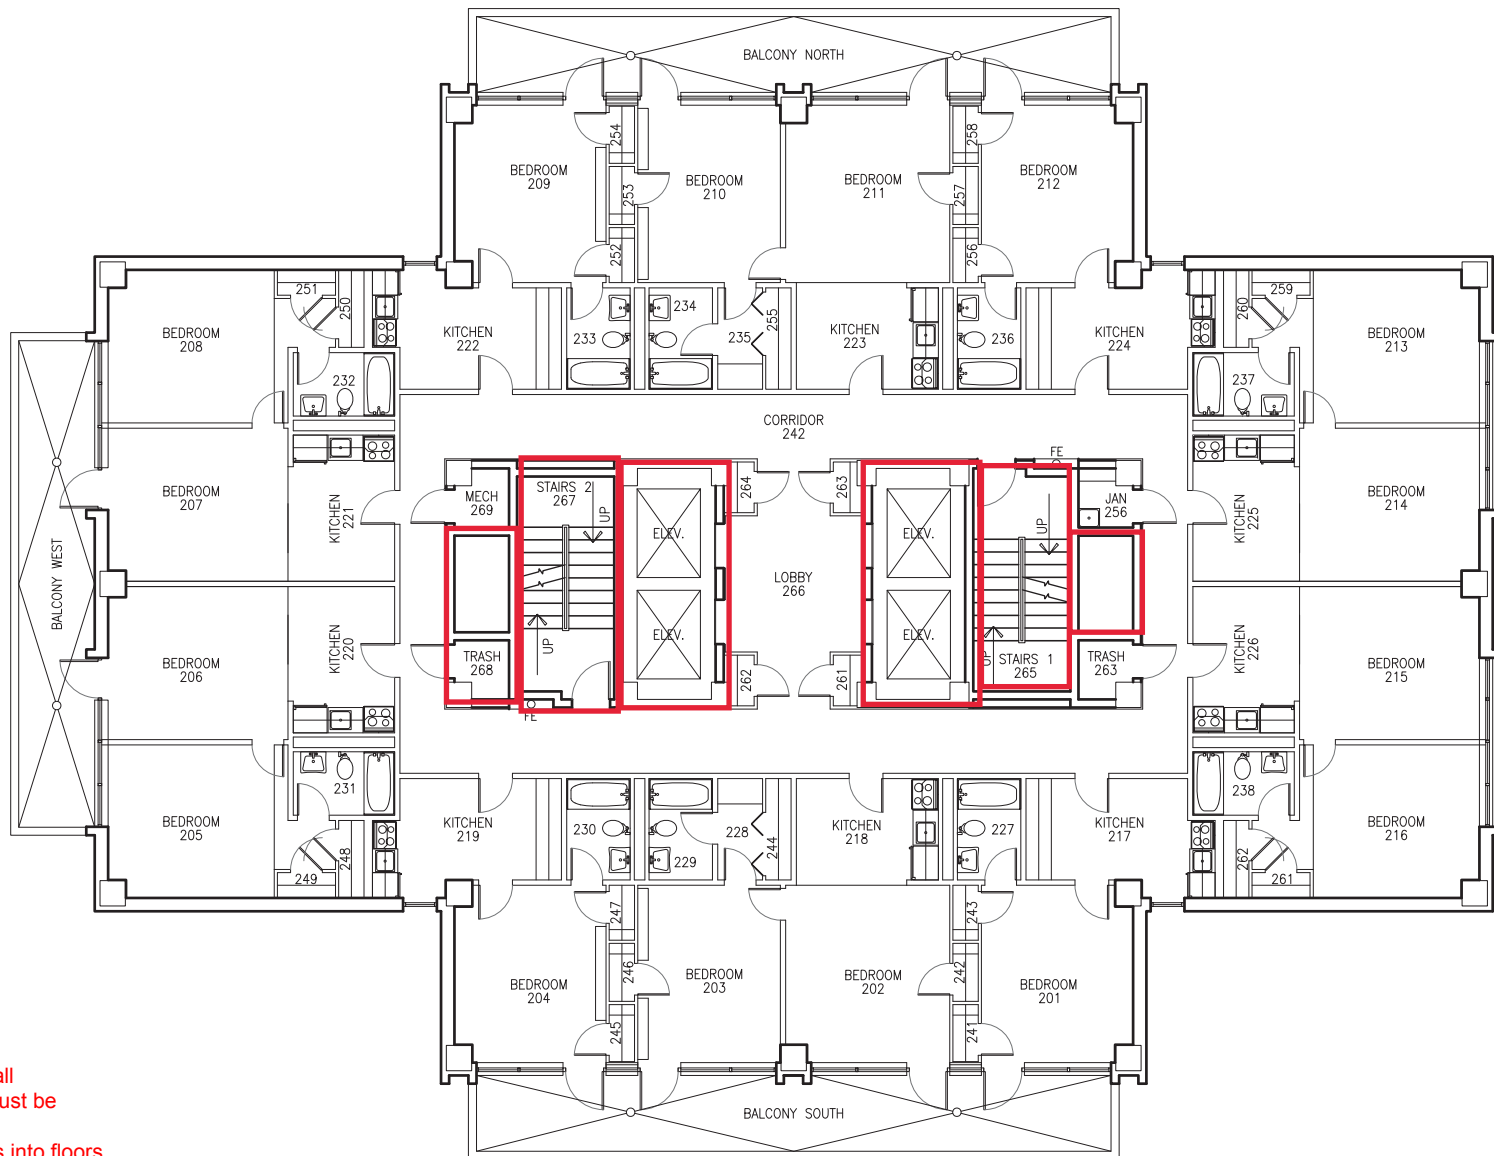


Key: Firewall- all penetrations must be firestopped
 All penetrations into floors must be firestopped

1 GUINN RES. BUILDING SECOND FLOOR PLAN

SCALE: 3/32" = 1'-0"




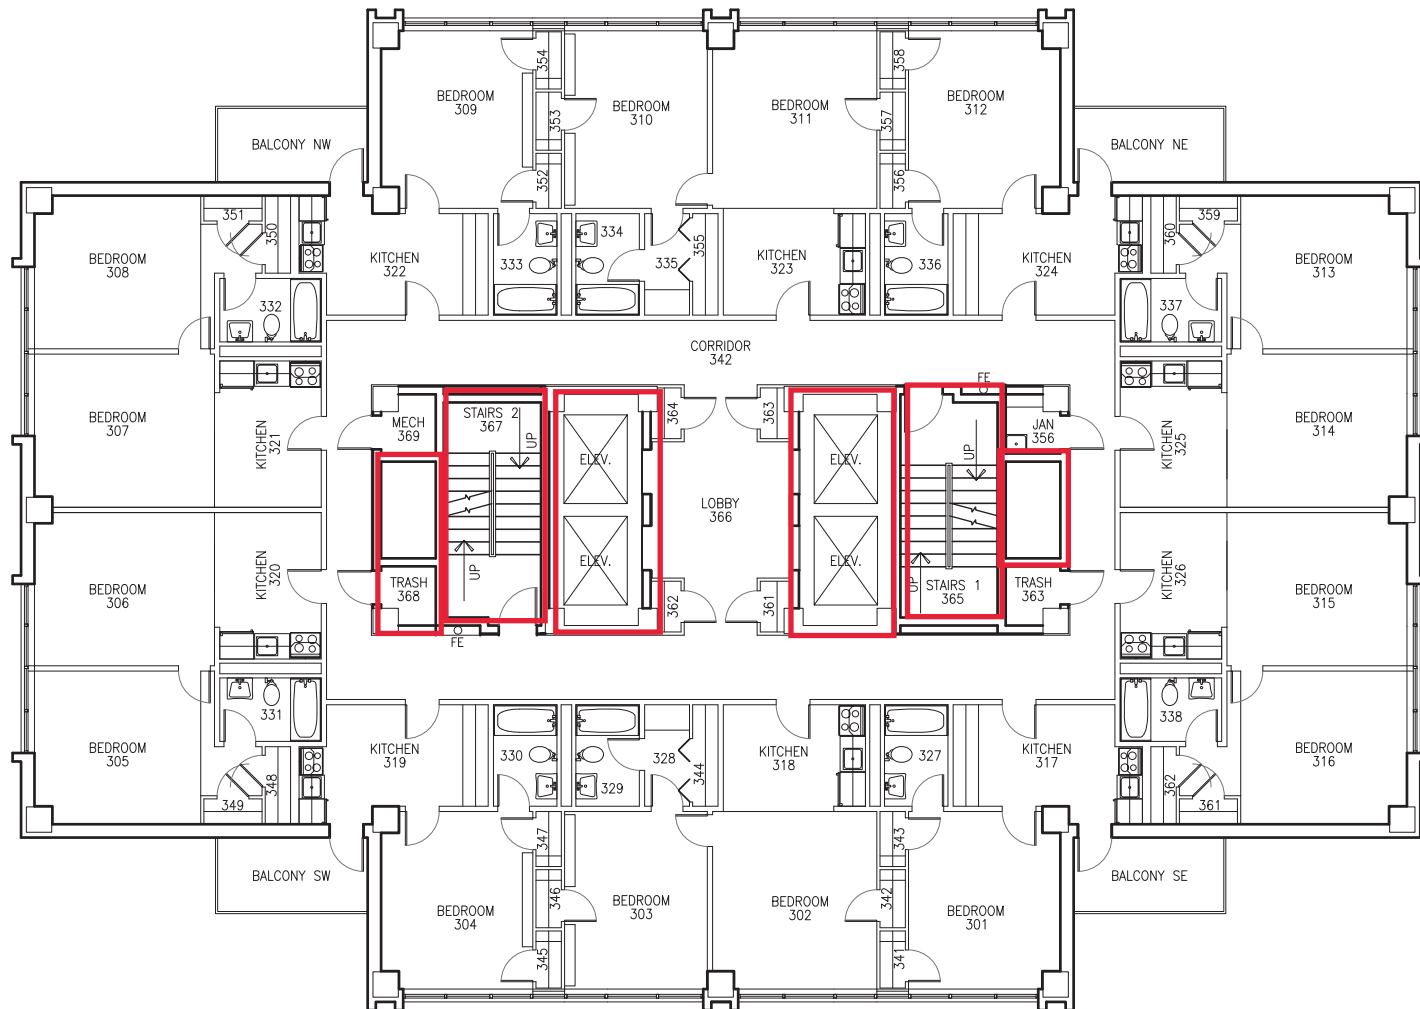


 Key: Firewall- all penetrations must be firestopped
All penetrations into floors must be firestopped

1 GUINN RES. BUILDING
THIRD FLOOR PLAN

SCALE: 3/32" = 1'-0"

 


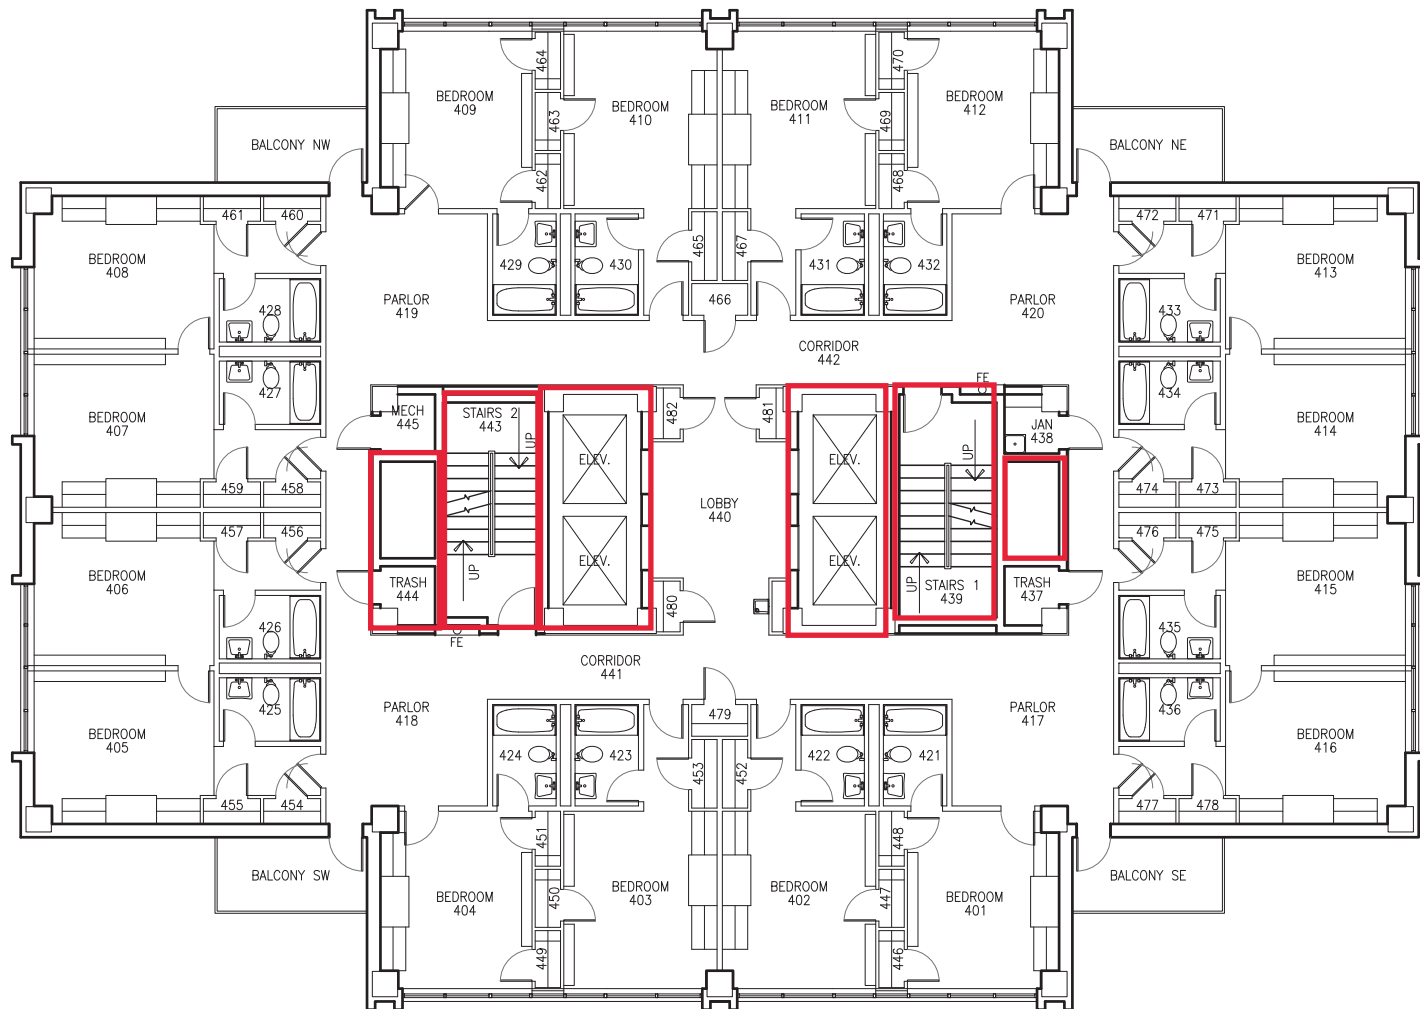


Key: Firewall- all penetrations must be firestopped
All penetrations into floors must be firestopped

1 GUINN RES. BUILDING FOURTH FLOOR PLAN

SCALE: 3/32" = 1'-0"

 


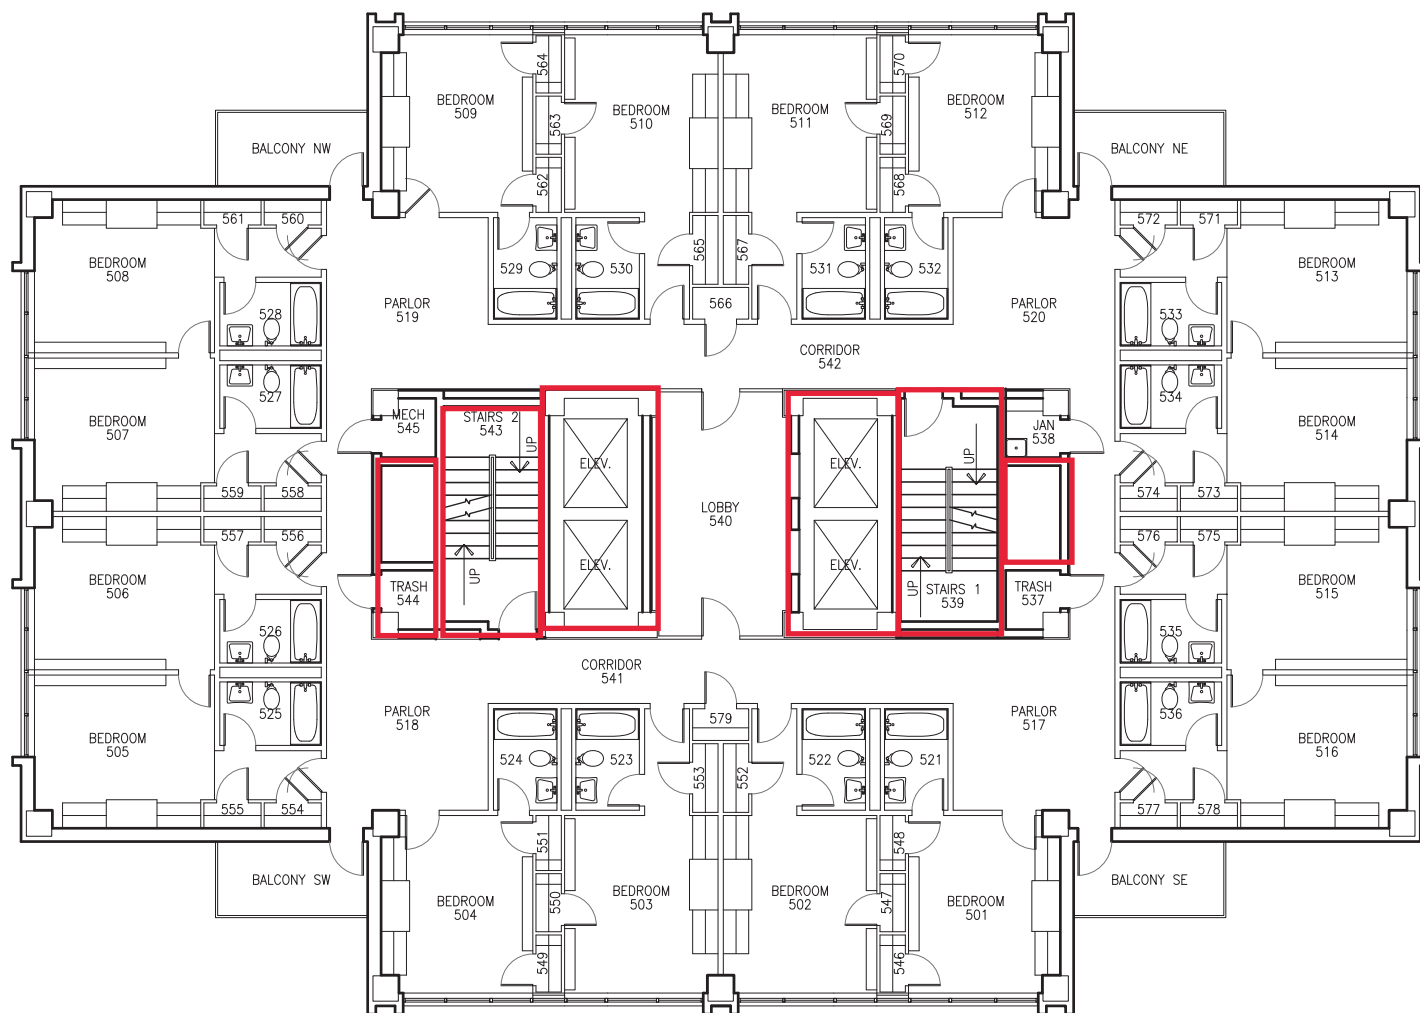


Key: Firewall- all penetrations must be firestopped
All penetrations into floors must be firestopped

1 GUINN RES. BUILDING
FIFTH FLOOR PLAN

SCALE: 3/32" = 1'-0"

 

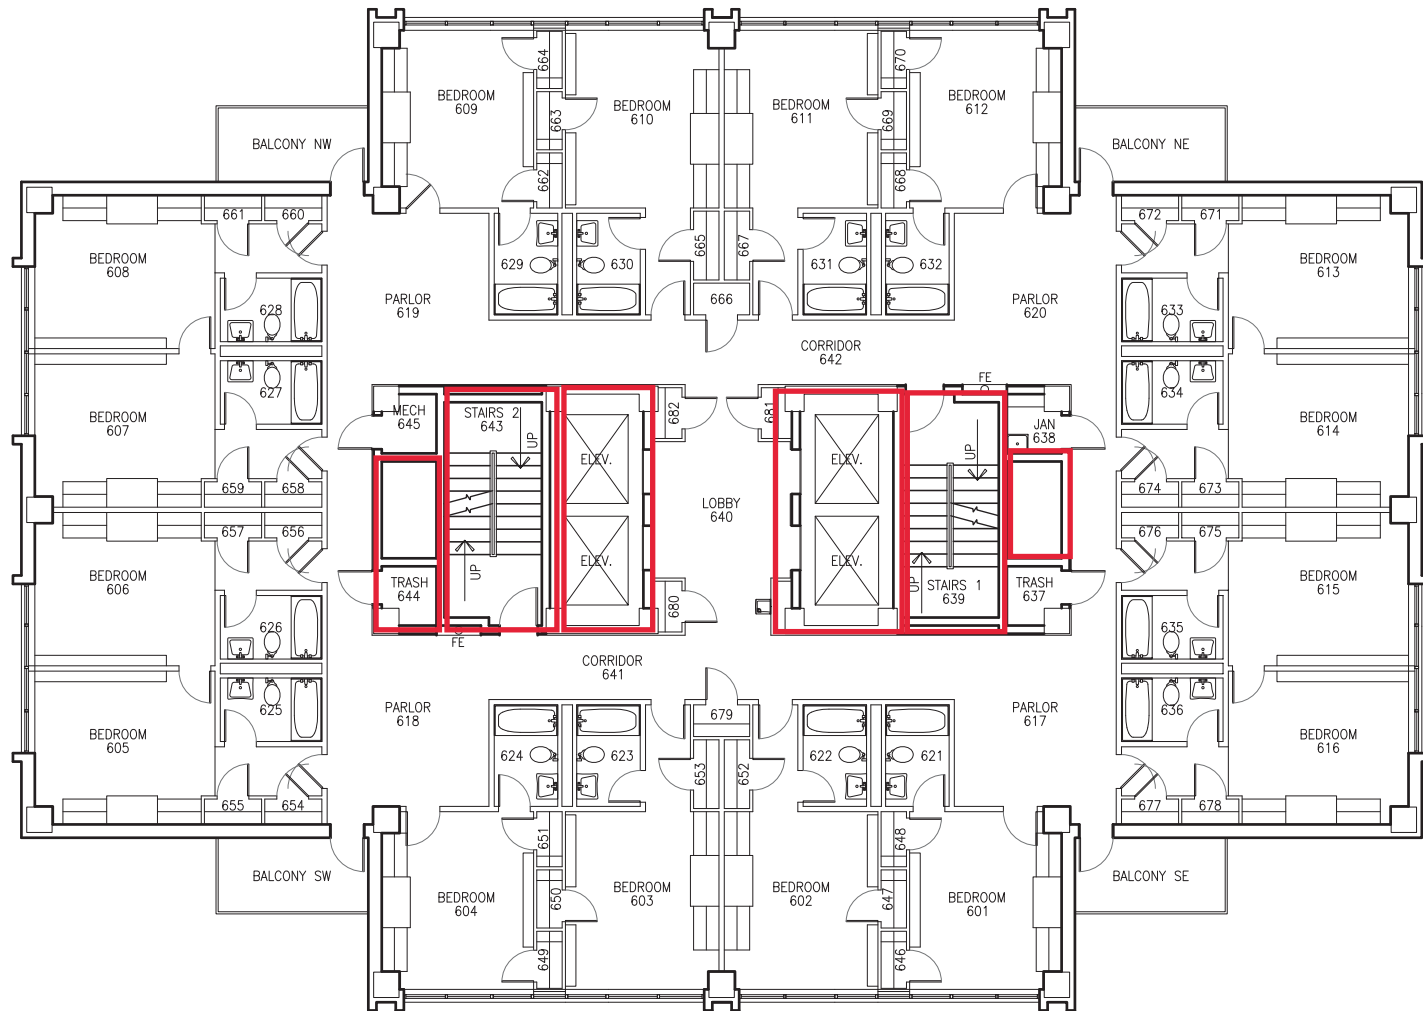

Key: Firewall- all
penetrations must be
firestopped
All penetrations into floors
must be firestopped


1 GUINN RES. BUILDING
SIXTH FLOOR PLAN

SCALE: 3/32" = 1'-0"

GRAPHIC SCALE




LEGEND	
FIRE PULL	FIRE
FIRE EXTINGUISHER	FEO

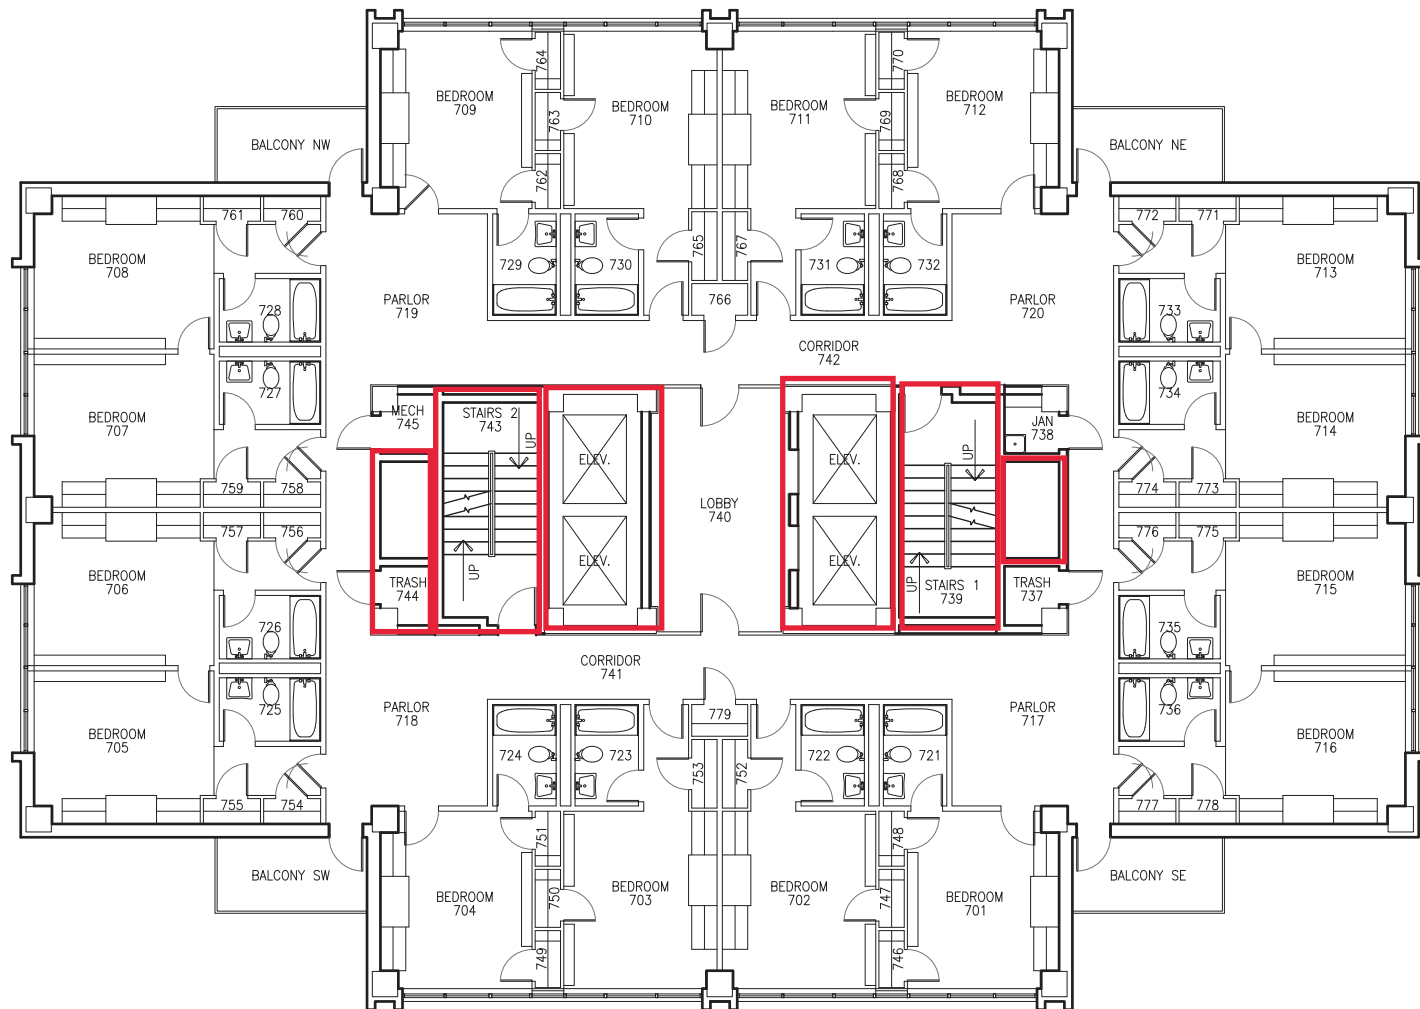



Key: Firewall- all penetrations must be firestopped
All penetrations into floors must be firestopped

1 GUINN RES. BUILDING SEVENTH FLOOR PLAN

SCALE: 3/32" = 1'-0"

 

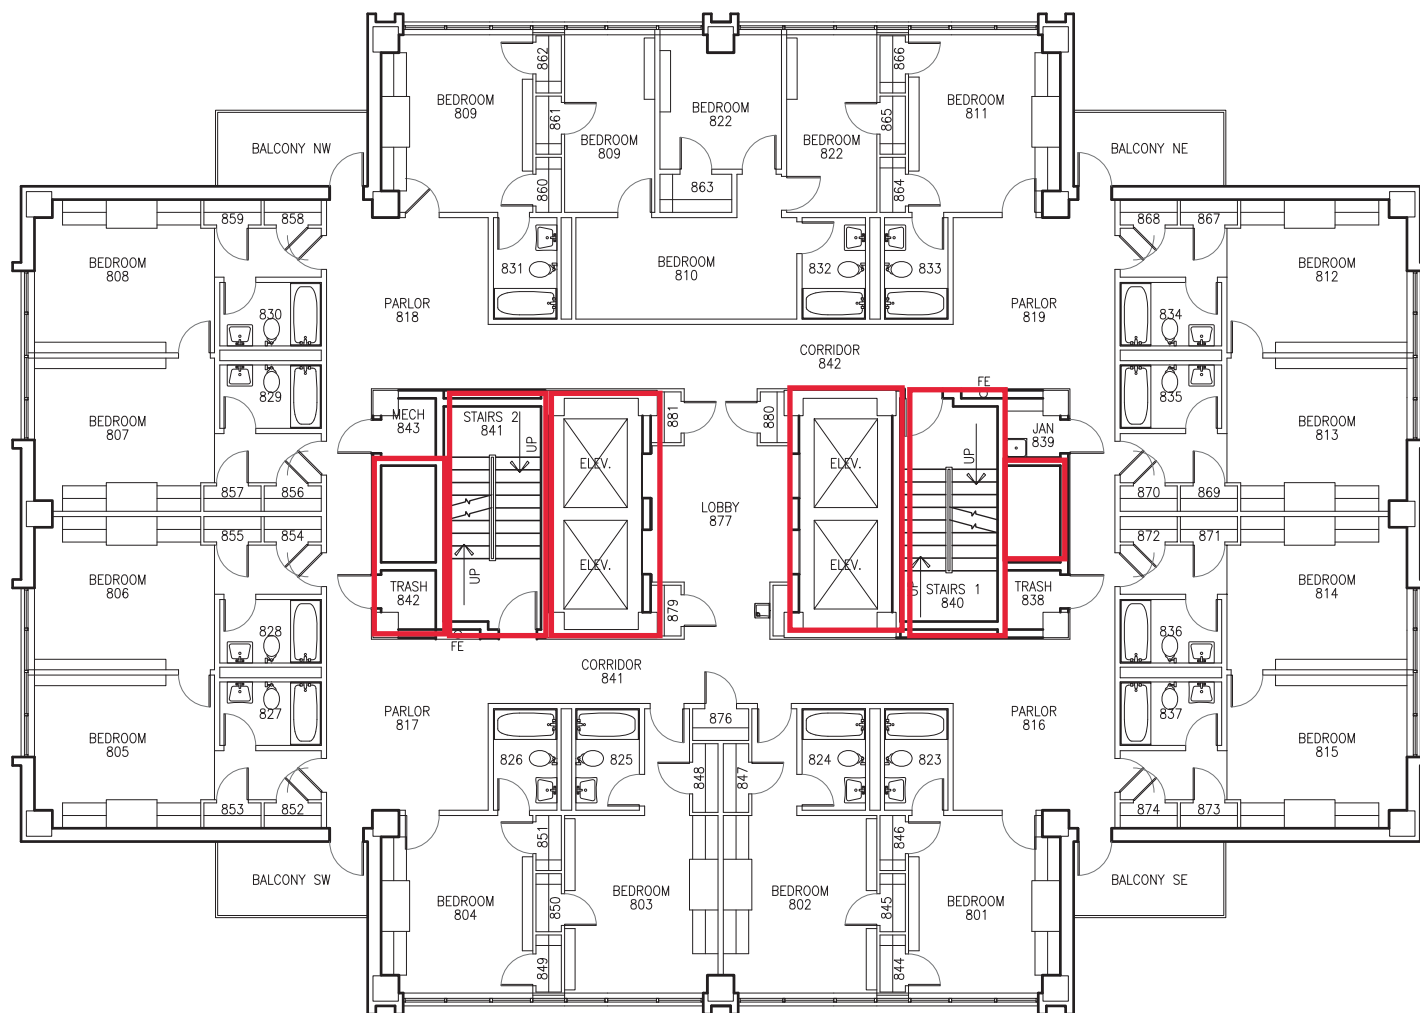


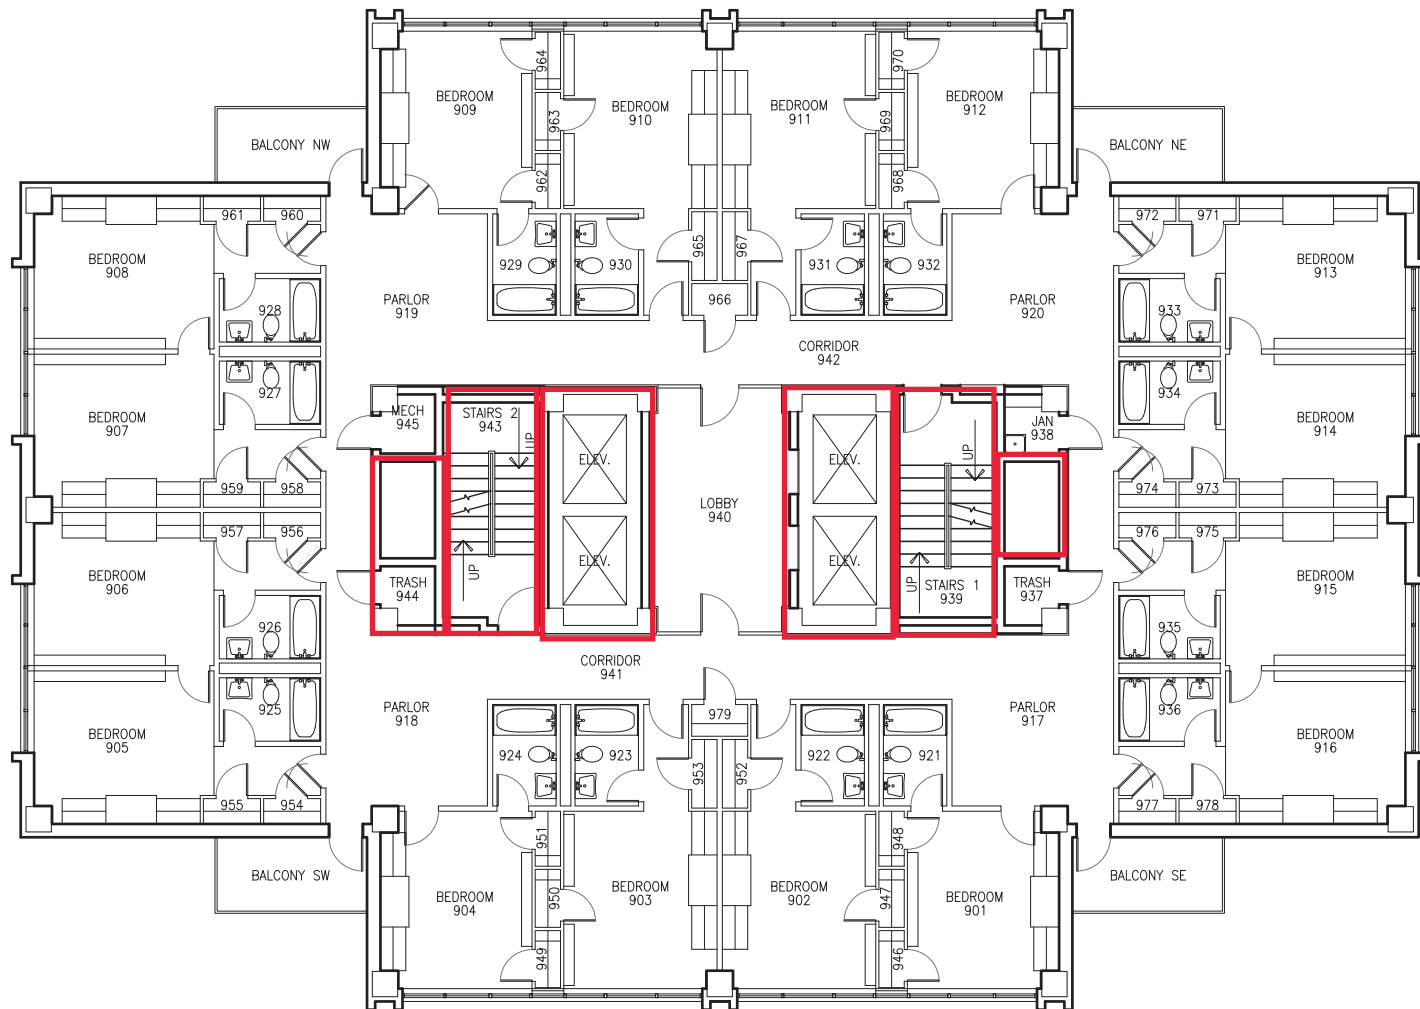


 Key: Firewall- all penetrations must be firestopped
All penetrations into floors must be firestopped

1 GUINN RES. BUILDING
NINTH FLOOR PLAN

SCALE: 3/32" = 1'-0"

 


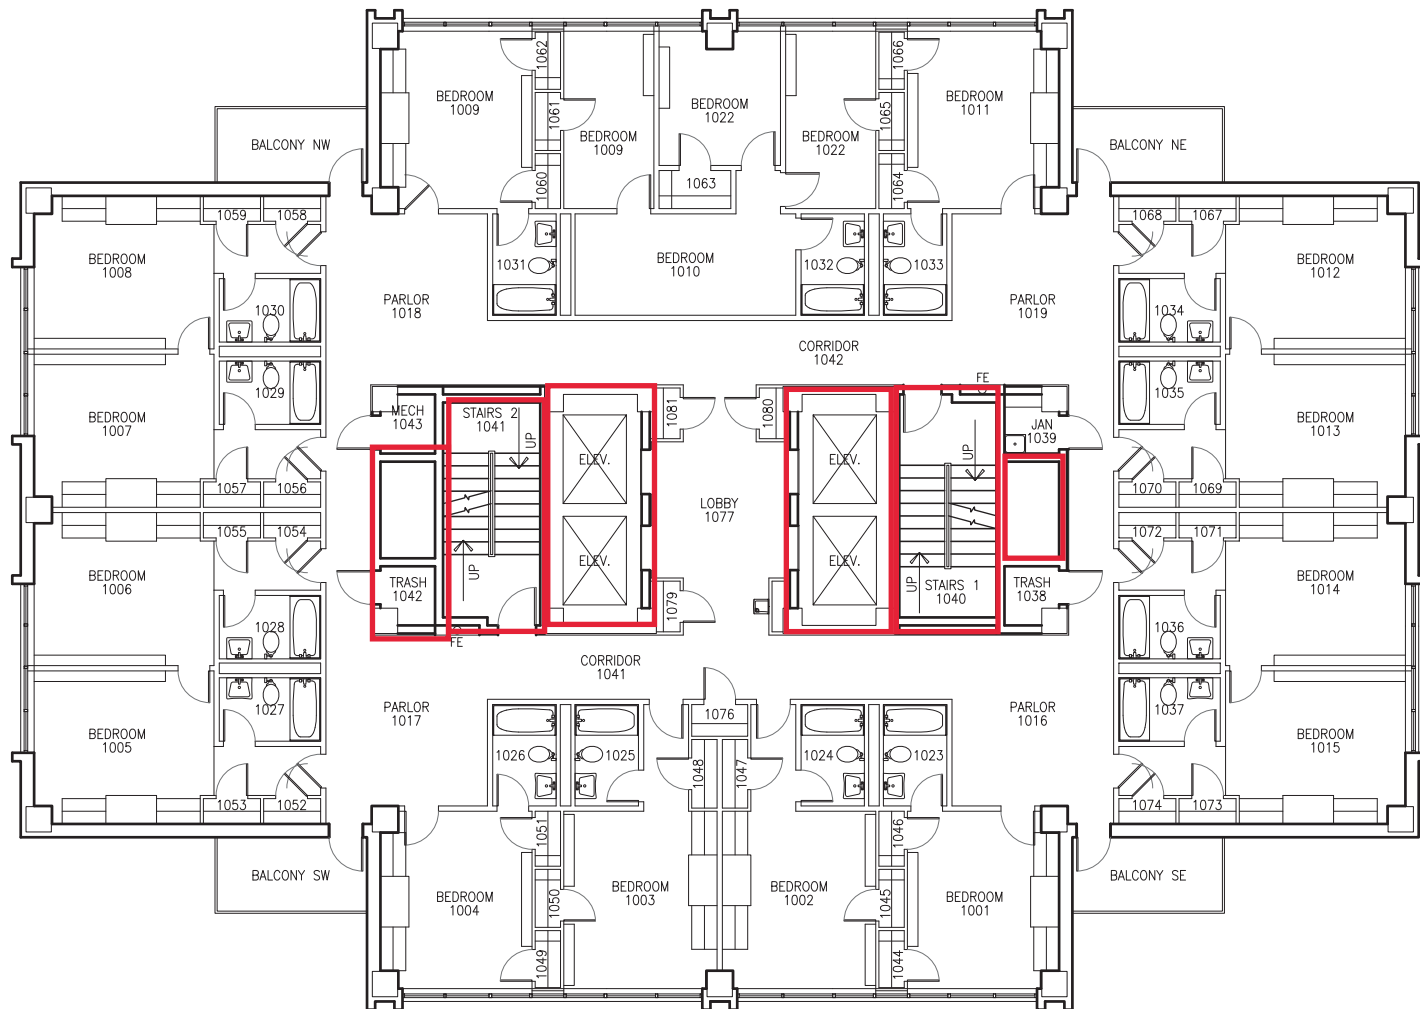


Key: Firewall- all penetrations must be firestopped
All penetrations into floors must be firestopped

1 GUINN RES. BUILDING TENTH FLOOR PLAN

SCALE: 3/32" = 1'-0"

 


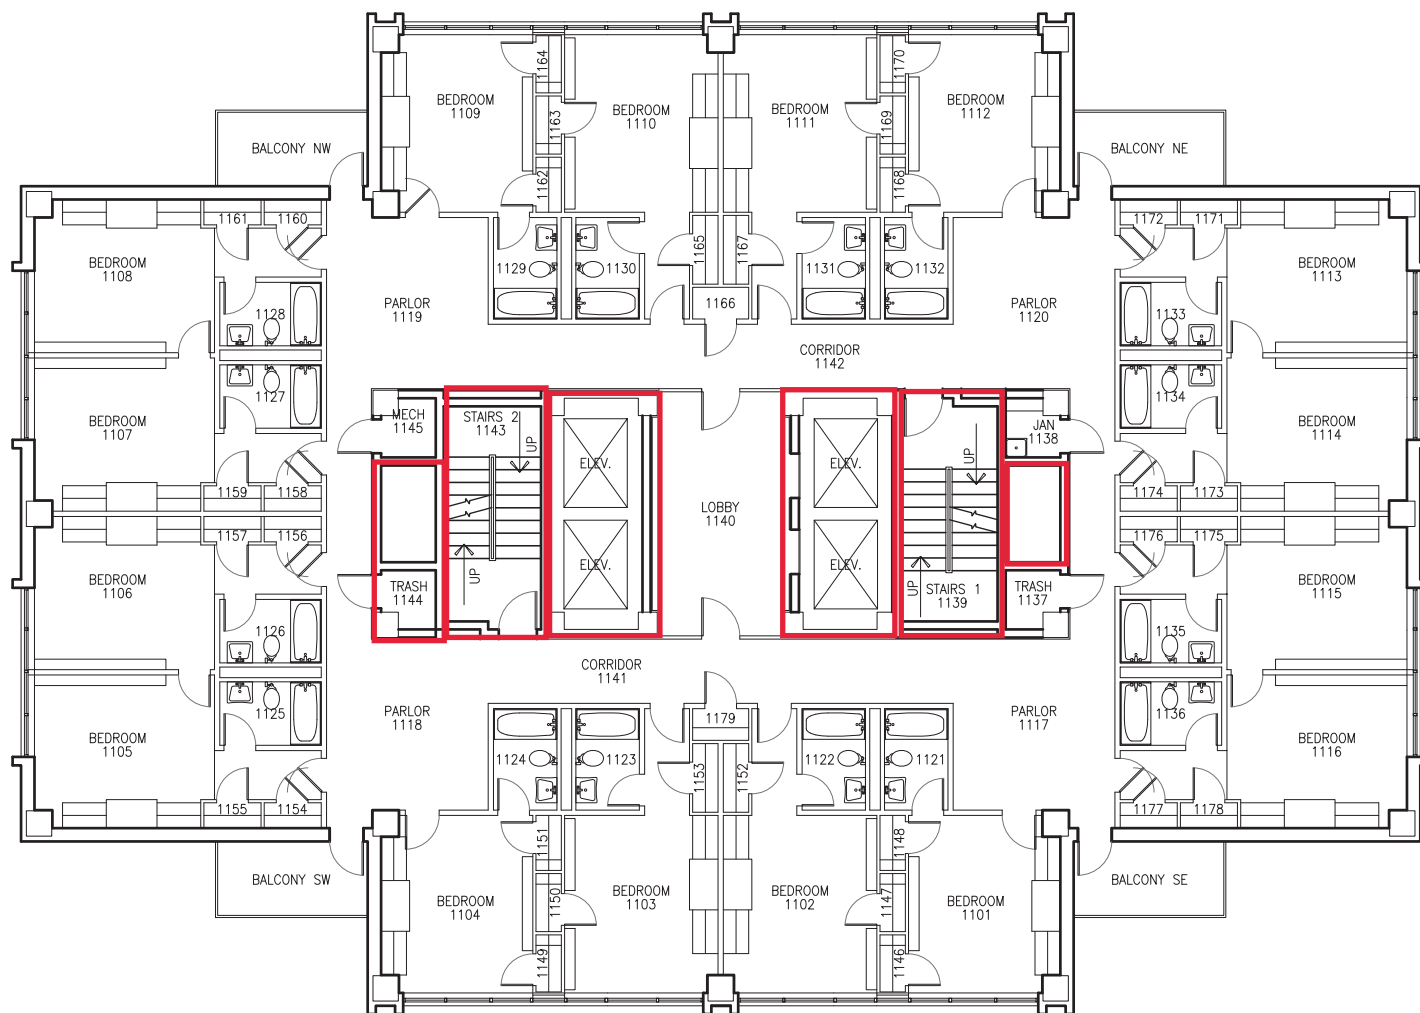


 Key: Firewall- all penetrations must be firestopped
All penetrations into floors must be firestopped

1 GUINN RES. BUILDING
ELEVENTH FLOOR PLAN

SCALE: 3/32" = 1'-0"

 


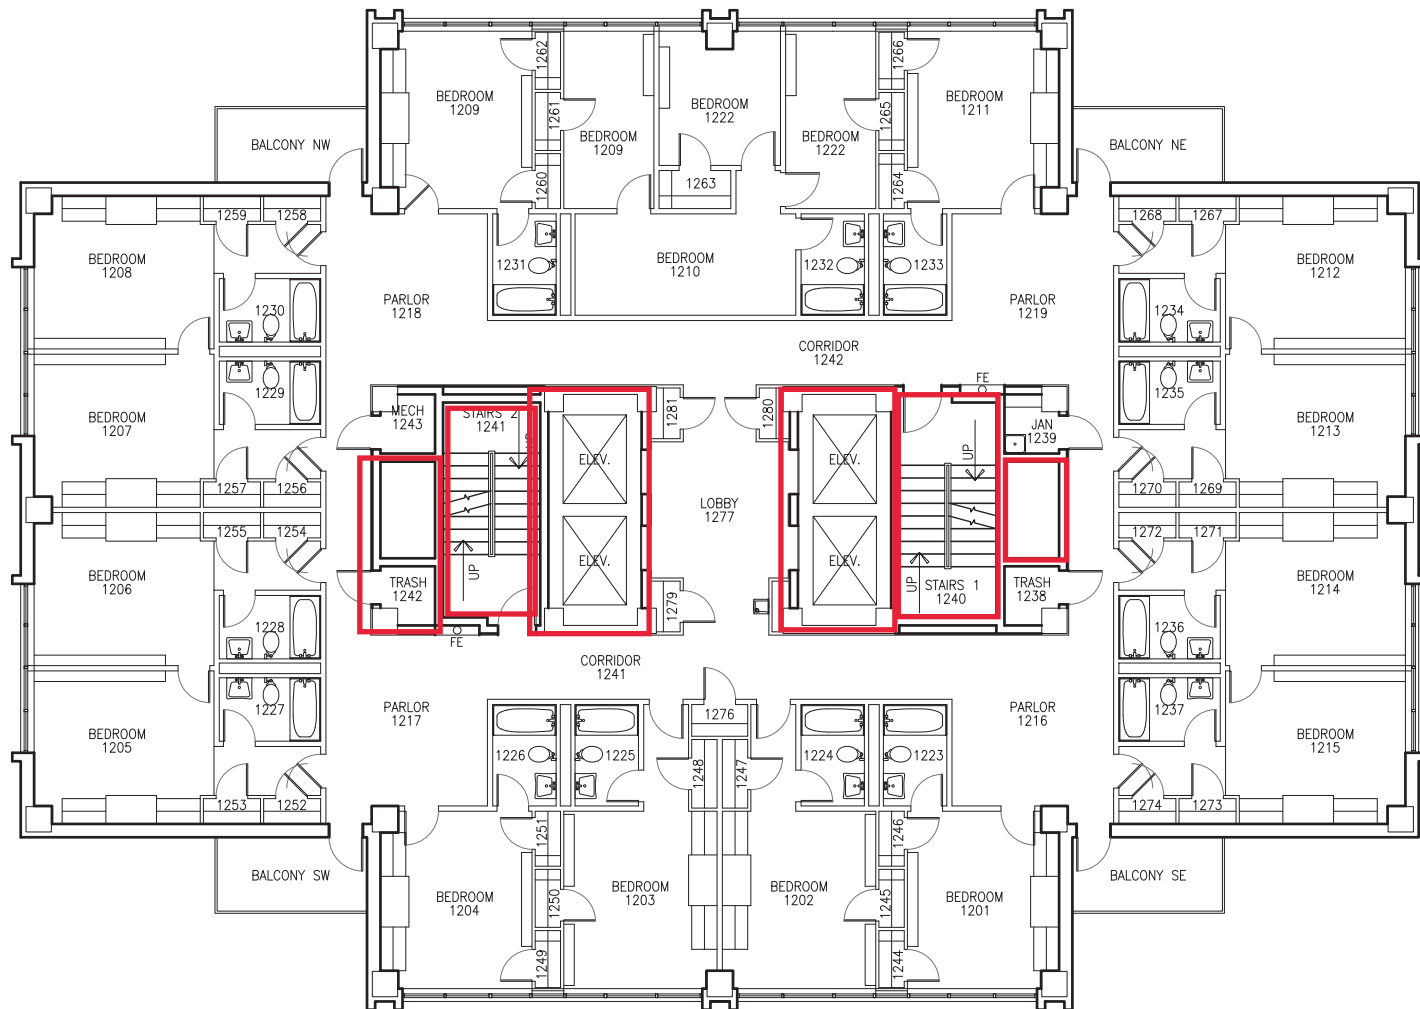


Key: Firewall- all penetrations must be firestopped
All penetrations into floors must be firestopped

1 GUINN RES. BUILDING
TWELFTH FLOOR PLAN

SCALE: 3/32" = 1'-0"

 


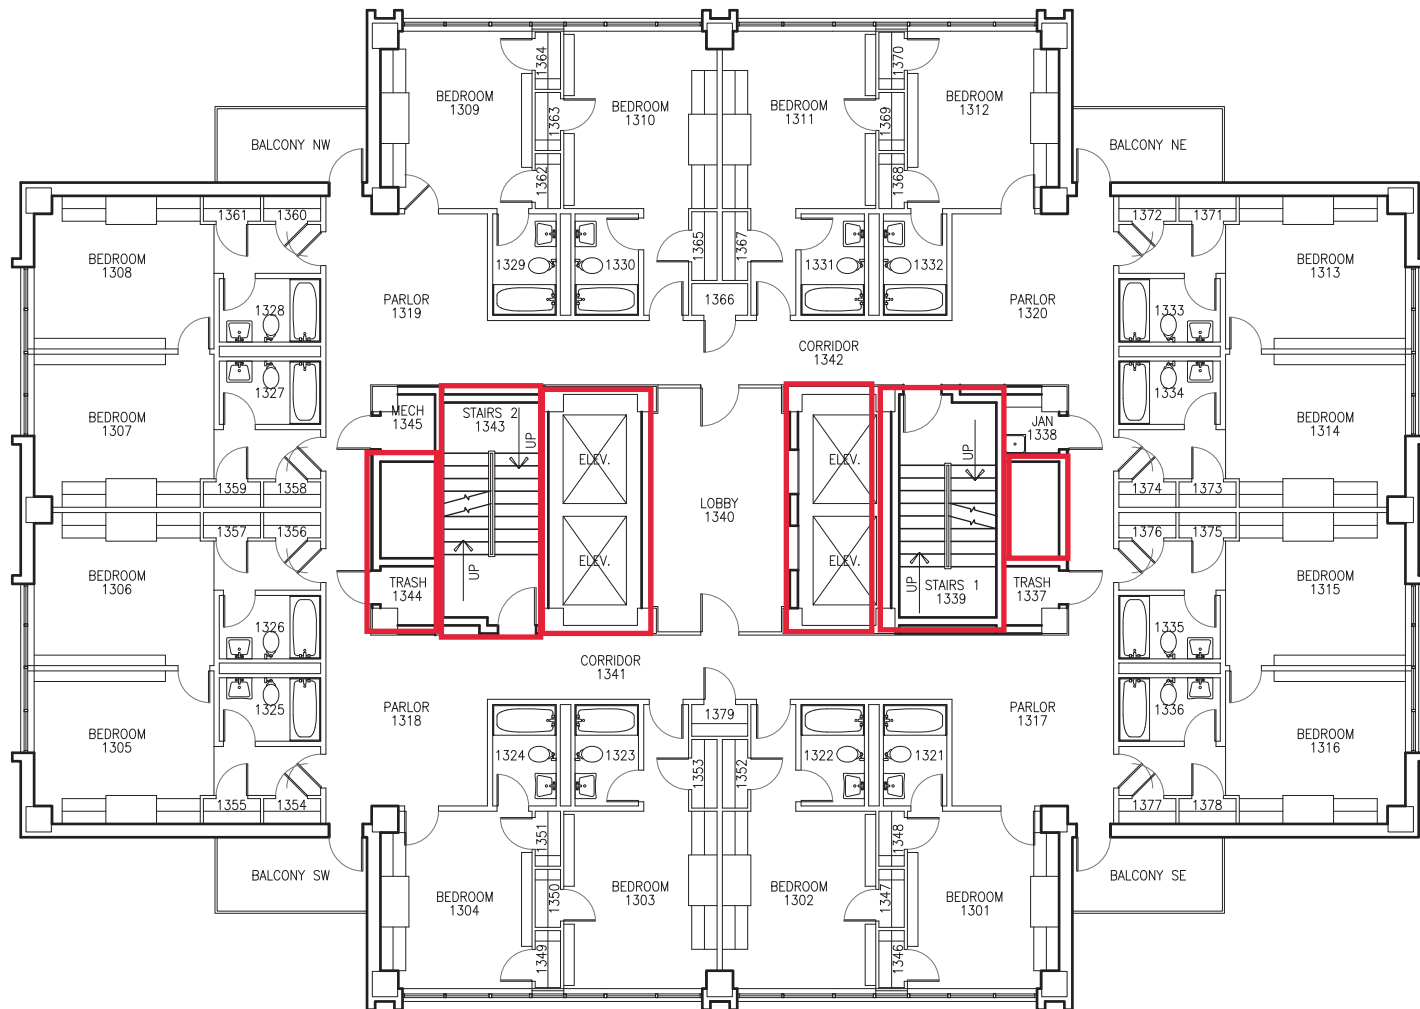


Key: Firewall- all penetrations must be firestopped
All penetrations into floors must be firestopped

1 GUINN RES. BUILDING
THIRTEENTH FLOOR PLAN

SCALE: 3/32" = 1'-0"

 

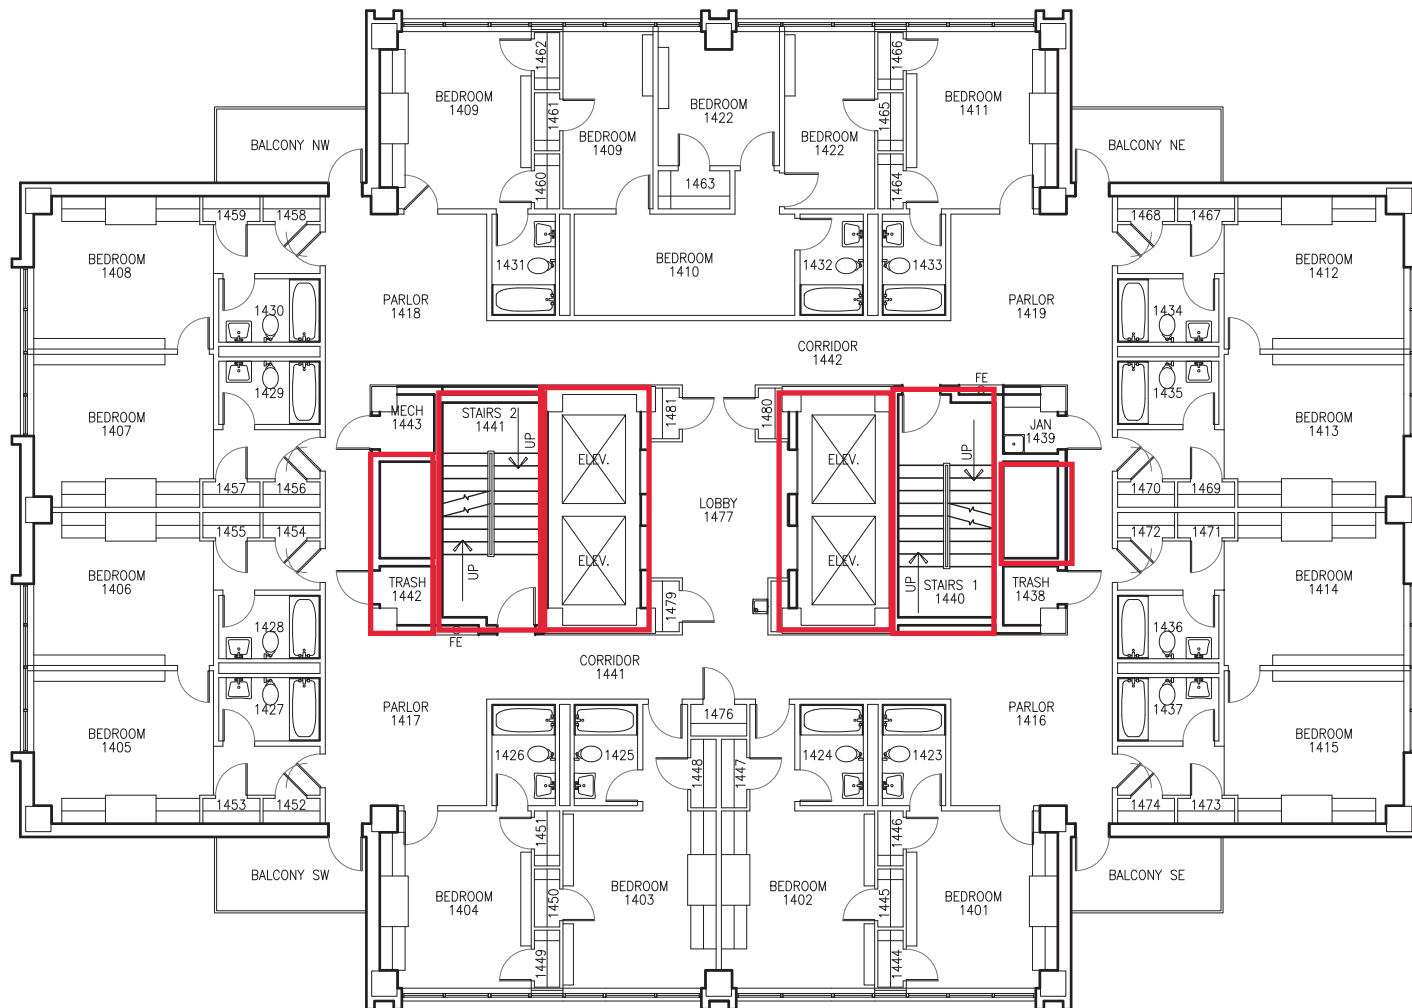


Key: Firewall- all penetrations must be firestopped
 All penetrations into floors must be firestopped

1 GUINN RES. BUILDING
 FOURTEENTH FLOOR PLAN

SCALE: 3/32" = 1'-0"



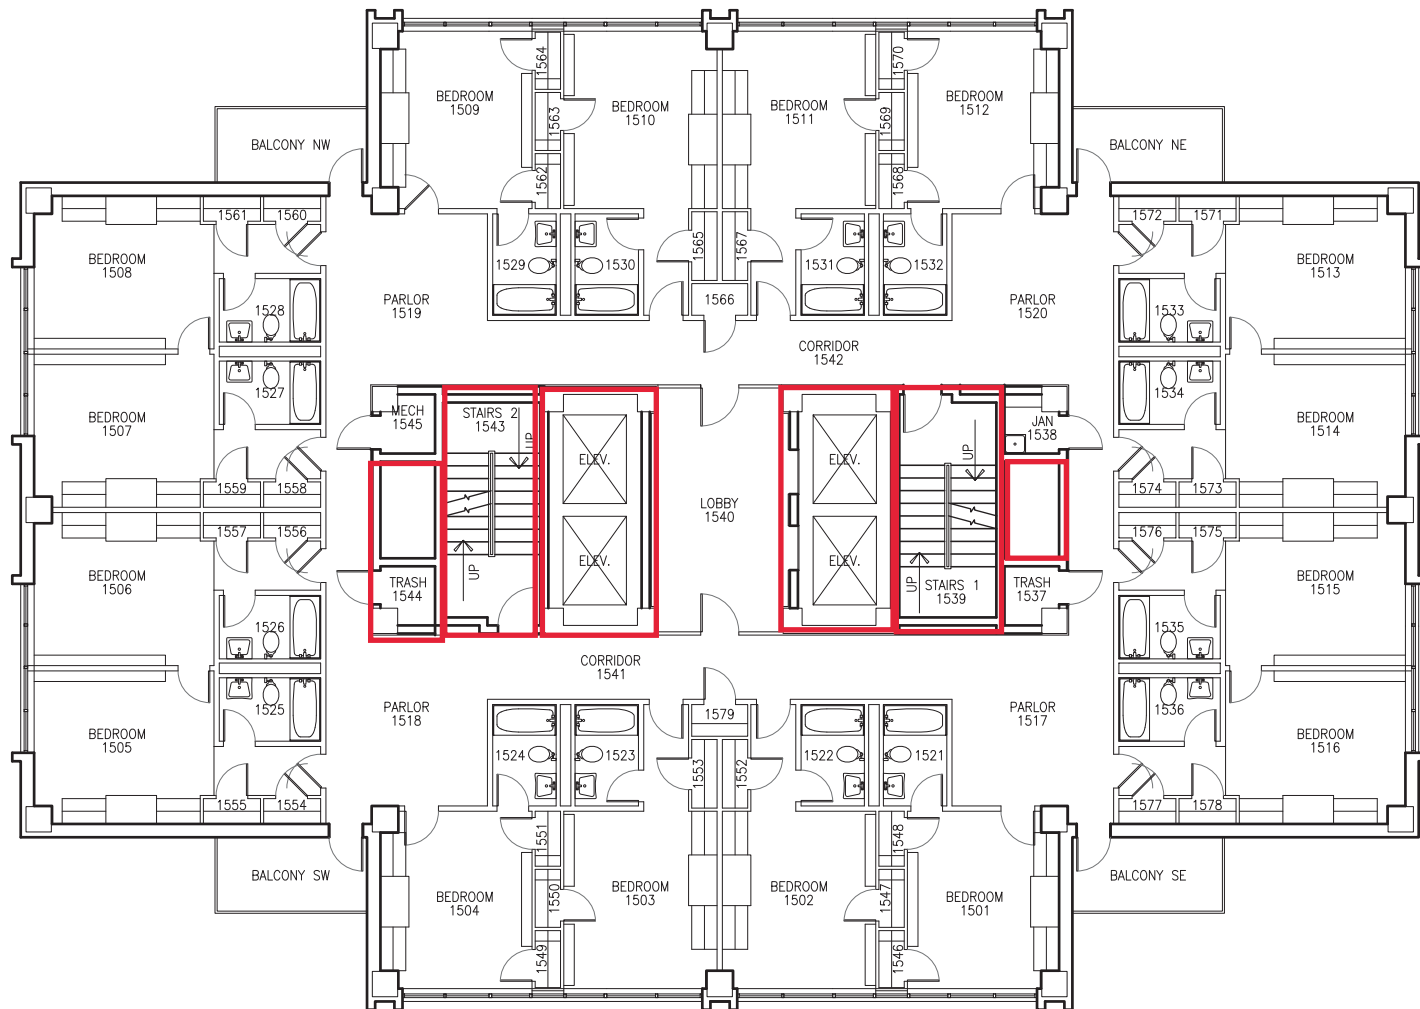

Key: Firewall- all
penetrations must be
firestopped
All penetrations into floors
must be firestopped


1 GUINN RES. BUILDING
FIFTEENTH FLOOR PLAN

SCALE: 3/32" = 1'-0"

GRAPHIC SCALE




LEGEND	
FIRE PULL	FIRE
FIRE EXTINGUISHER	FE

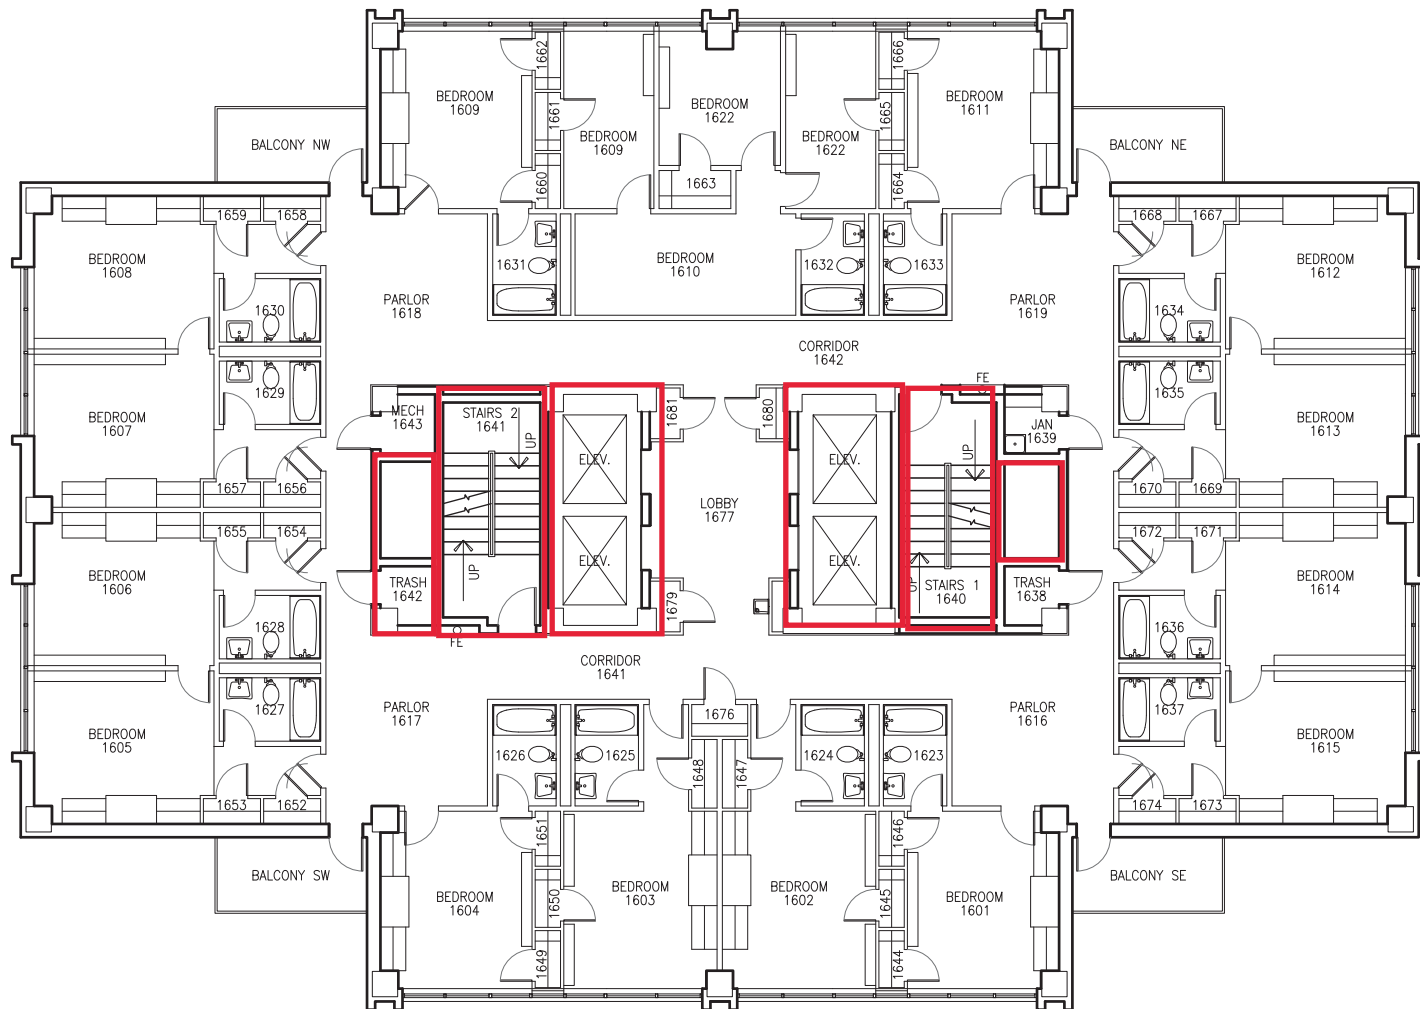


Key: Firewall- all penetrations must be firestopped
All penetrations into floors must be firestopped

1 GUINN RES. BUILDING
 SIXTEENTH FLOOR PLAN

SCALE: 3/32" = 1'-0"

 

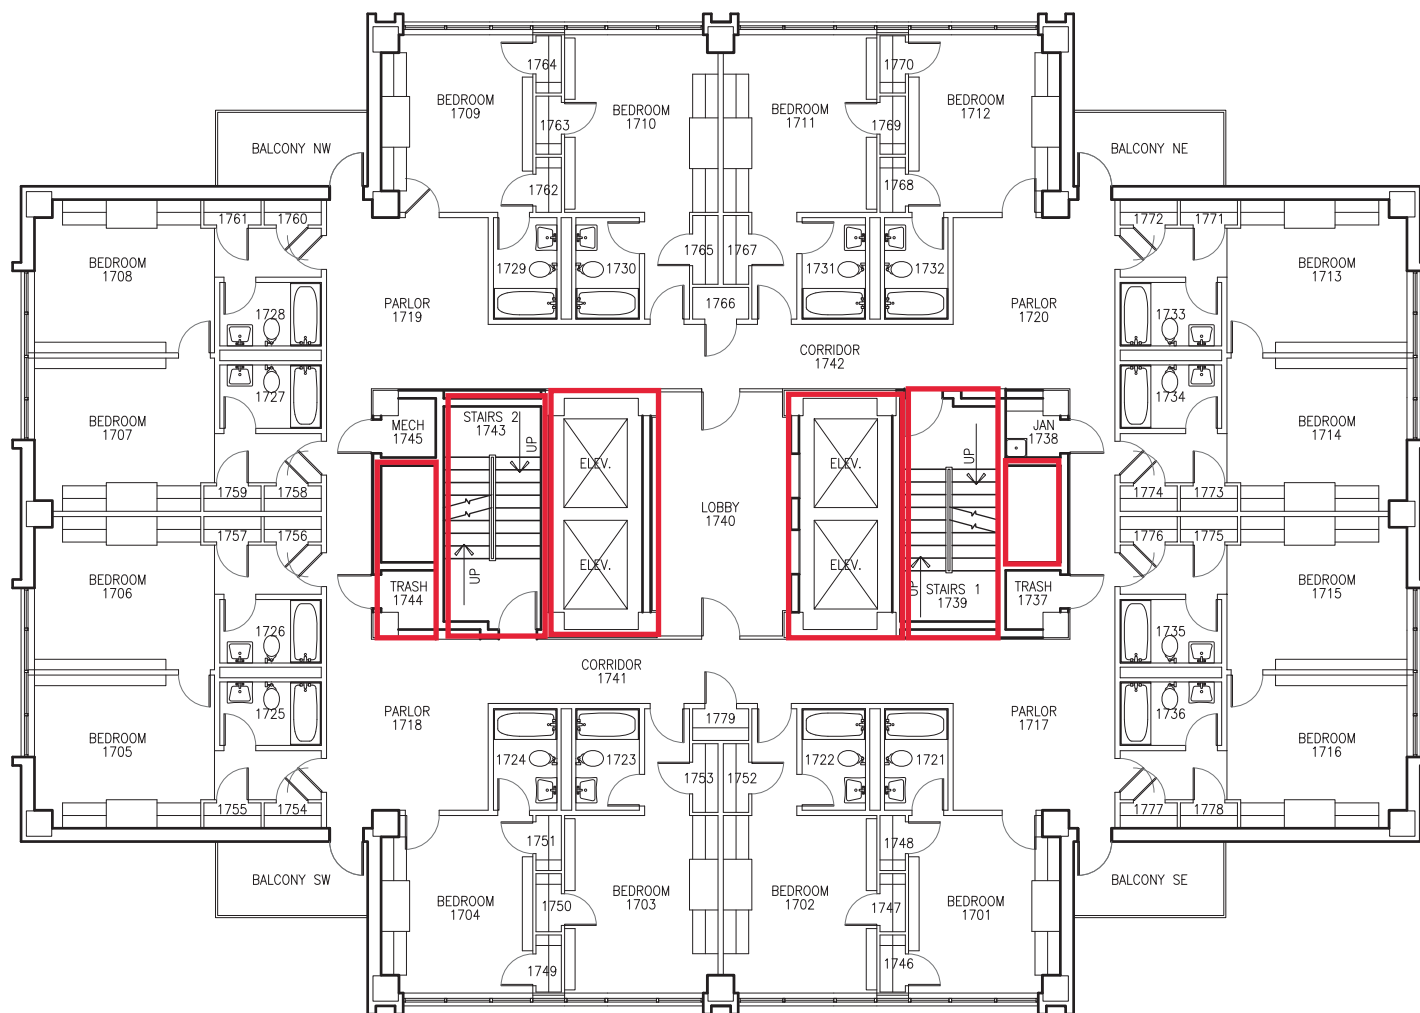


Key: Firewall- all penetrations must be firestopped
All penetrations into floors must be firestopped

1 GUINN RES. BUILDING
SEVENTEENTH FLOOR PLAN

SCALE: 3/32" = 1'-0"

GRAPHIC SCALE




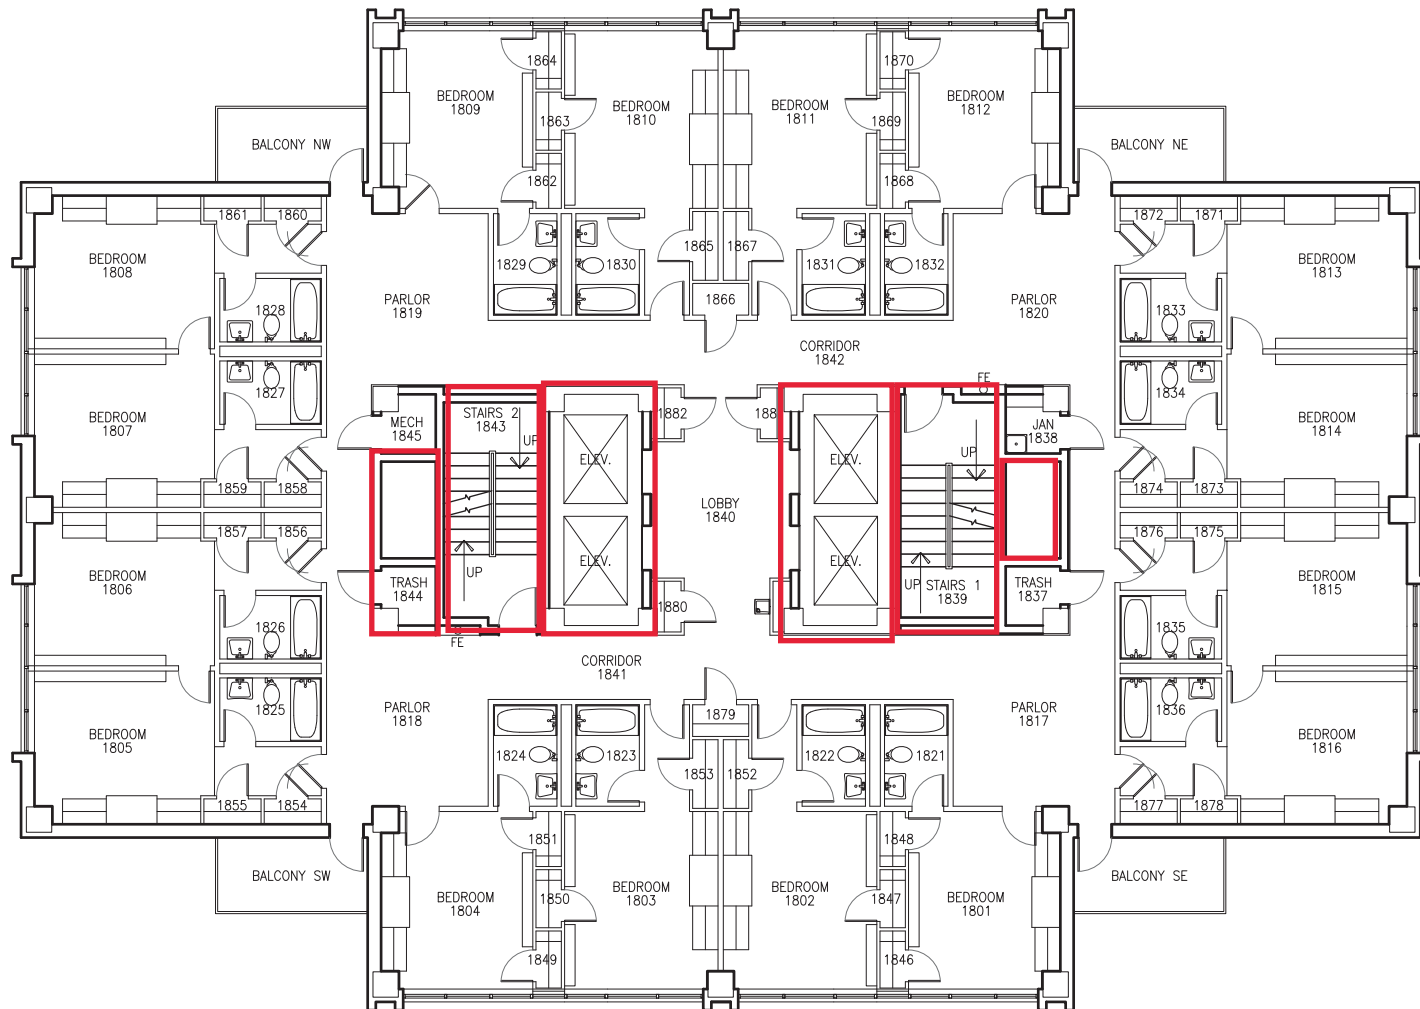


Key: Firewall- all penetrations must be firestopped
All penetrations into floors must be firestopped

1 GUINN RES. BUILDING
EIGHTEENTH FLOOR PLAN

SCALE: 3/32" = 1'-0"

 


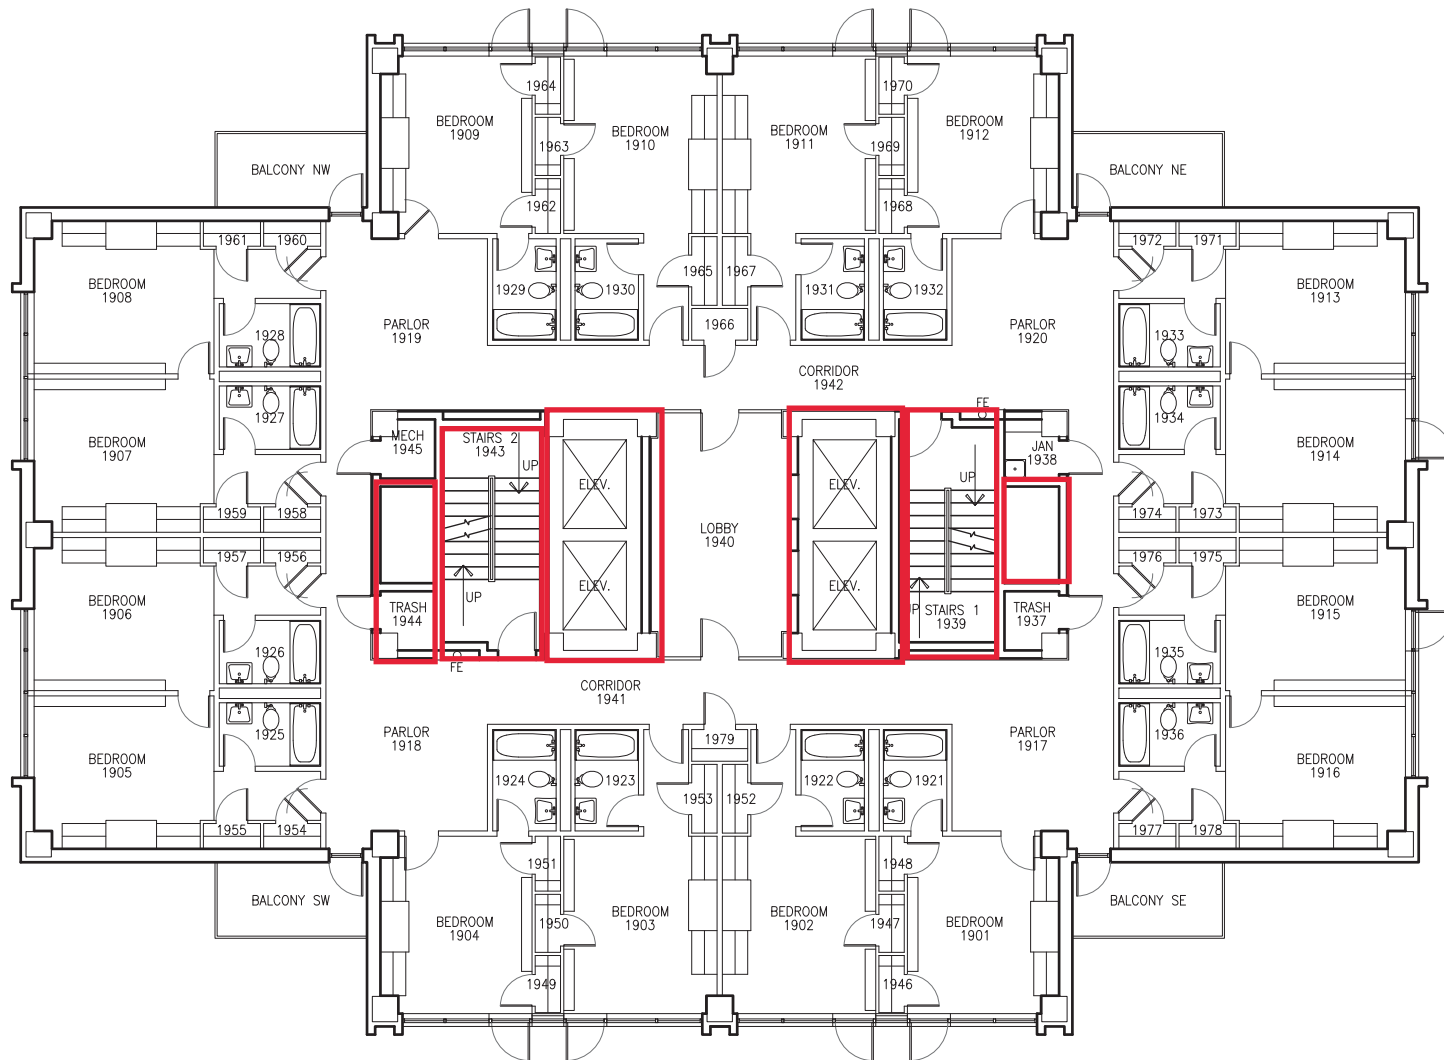


Key: Firewall- all penetrations must be firestopped
 All penetrations into floors must be firestopped


1 GUINN RES. BUILDING
 NINETEENTH FLOOR PLAN

SCALE: 3/32" = 1'-0"

 

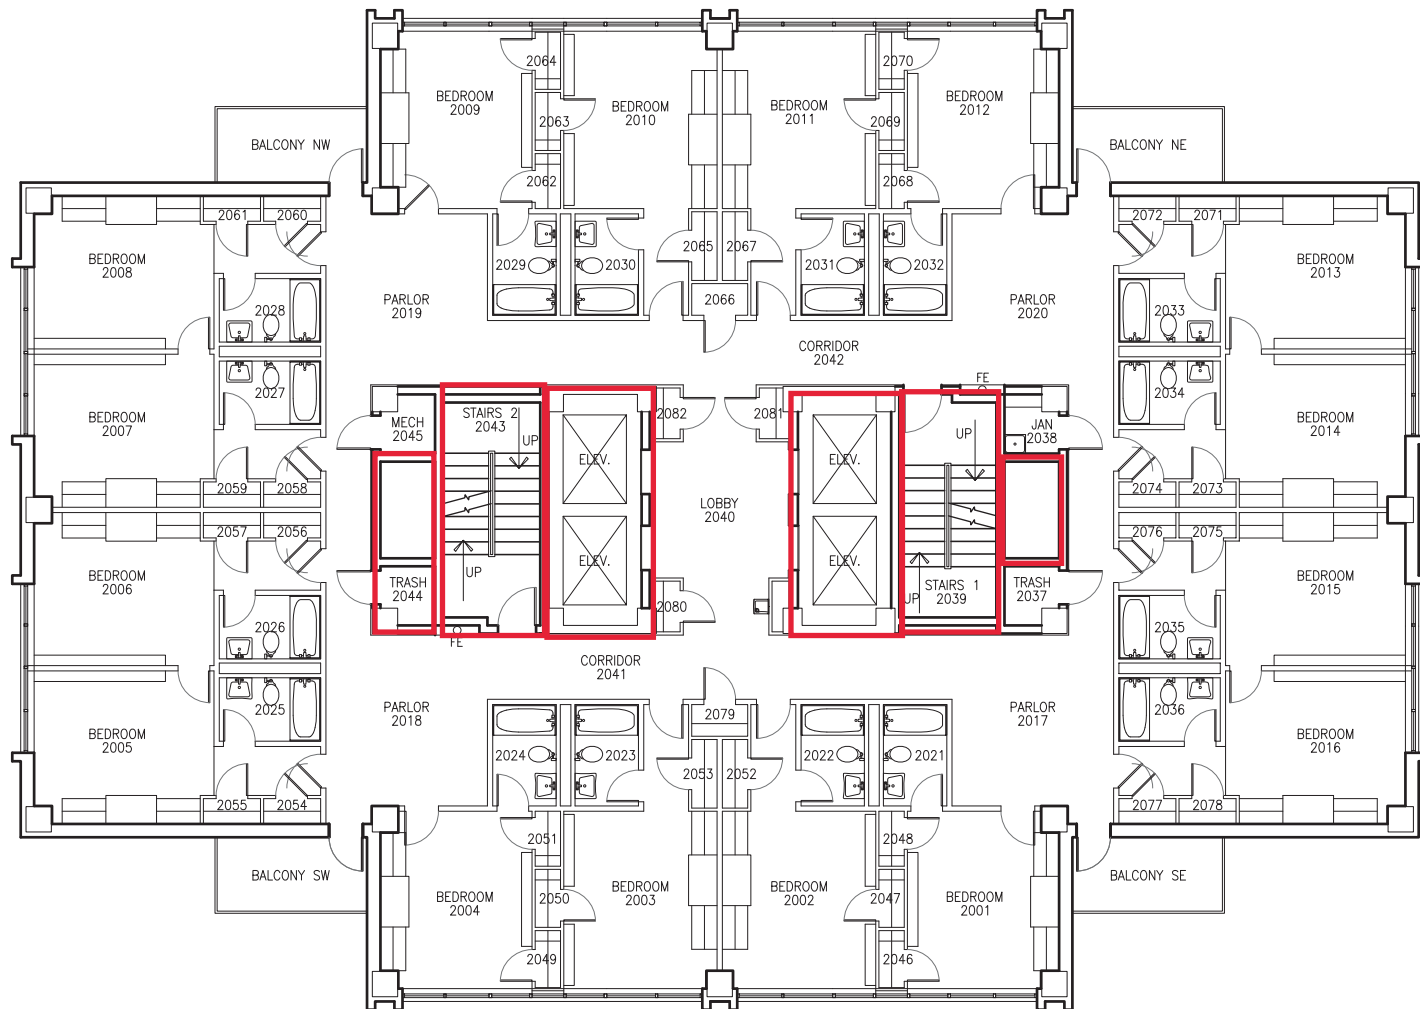


Key: Firewall- all penetrations must be firestopped
 All penetrations into floors must be firestopped

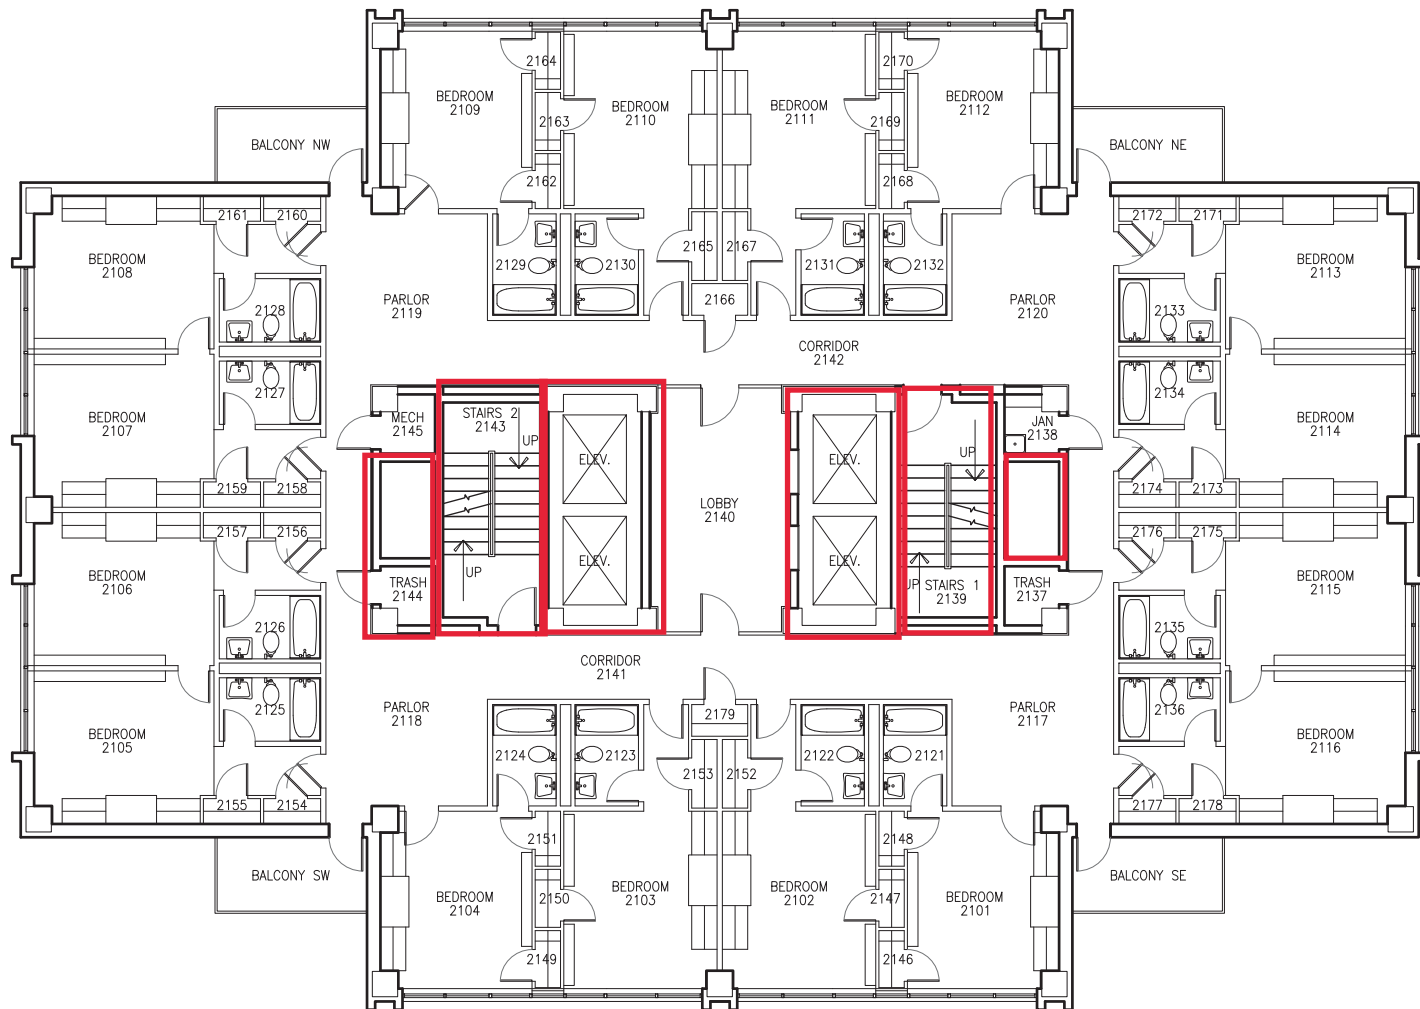


Key: Firewall- all penetrations must be firestopped
All penetrations into floors must be firestopped

1 GUINN RES. BUILDING
 21ST FLOOR PLAN

SCALE: 3/32" = 1'-0"

 


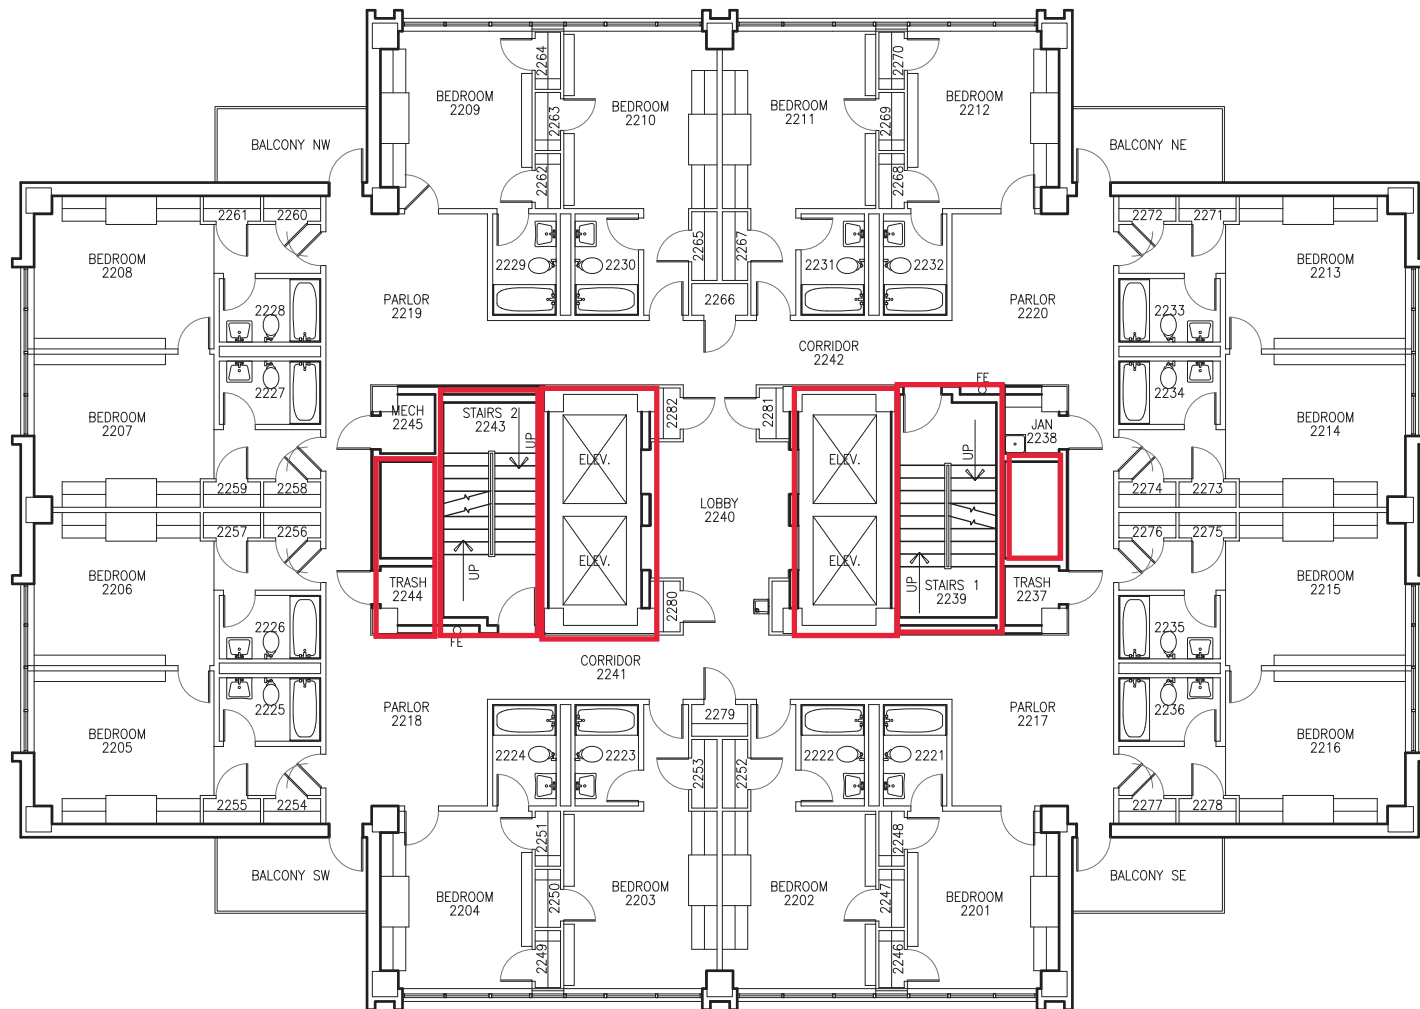


Key: Firewall- all penetrations must be firestopped
All penetrations into floors must be firestopped

1 GUINN RES. BUILDING
 TWENTYSECOND FLOOR PLAN

SCALE: 3/32" = 1'-0"

 


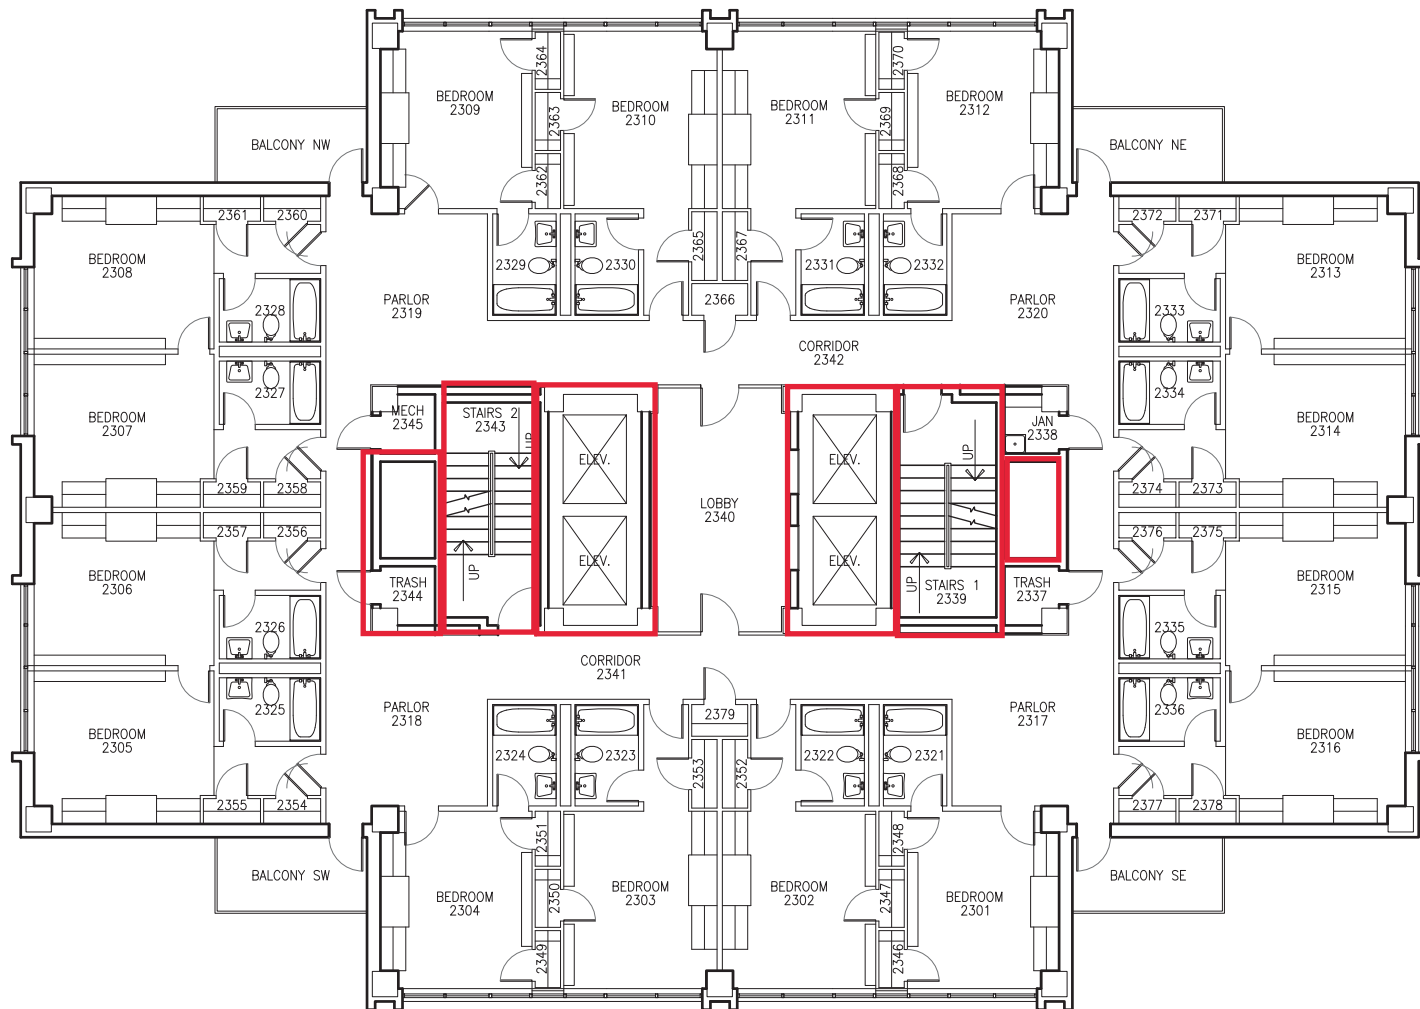



Key: Firewall- all penetrations must be firestopped
All penetrations into floors must be firestopped

1 GUINN RES. BUILDING
 TWENTYTHIRD FLOOR PLAN

SCALE: 3/32" = 1'-0"

 

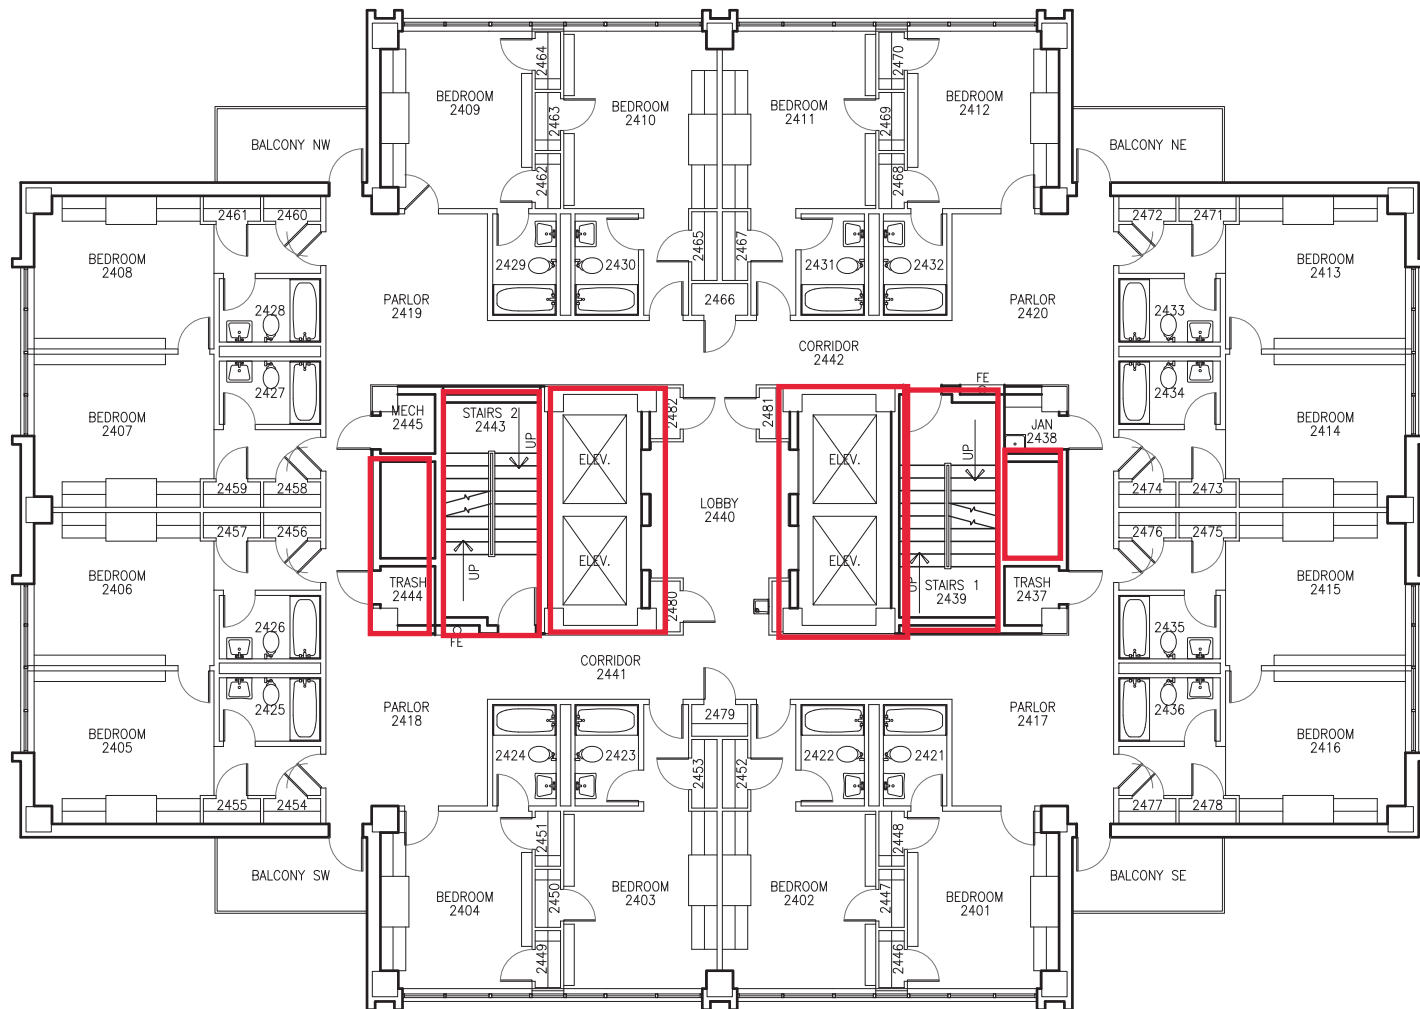

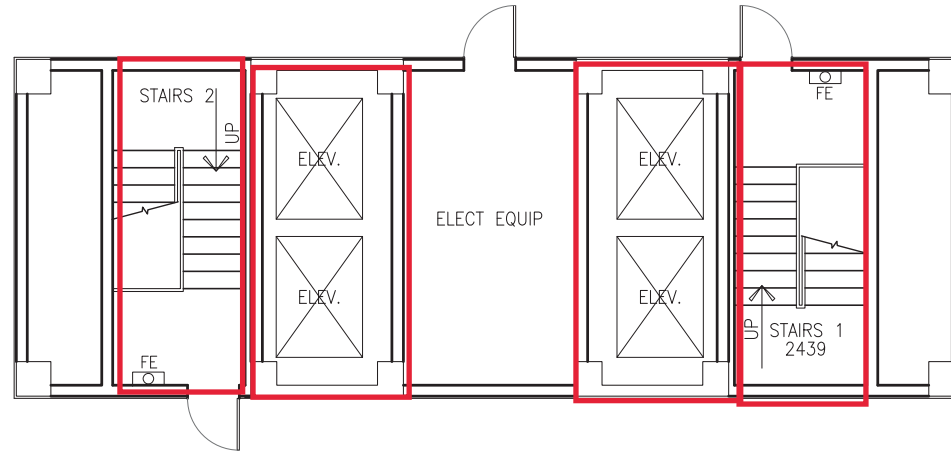

 Key: Firewall- all penetrations must be firestopped
All penetrations into floors must be firestopped

1 GUINN RES. HALL BUILDING
ROOF PLAN PLAN SCALE: 1/8" = 1'-0"

GRAPHIC SCALE
0 5 10 15 20 30 40 50

