



C:\Users\Public\Documents\Local Revit Files\314_Arch_TWU_RU_DOCUMENTATION_MODEL\wfga.mxd
4/11/2018 11:52:20 AM

ORIGINAL SHEET - ARCH E1

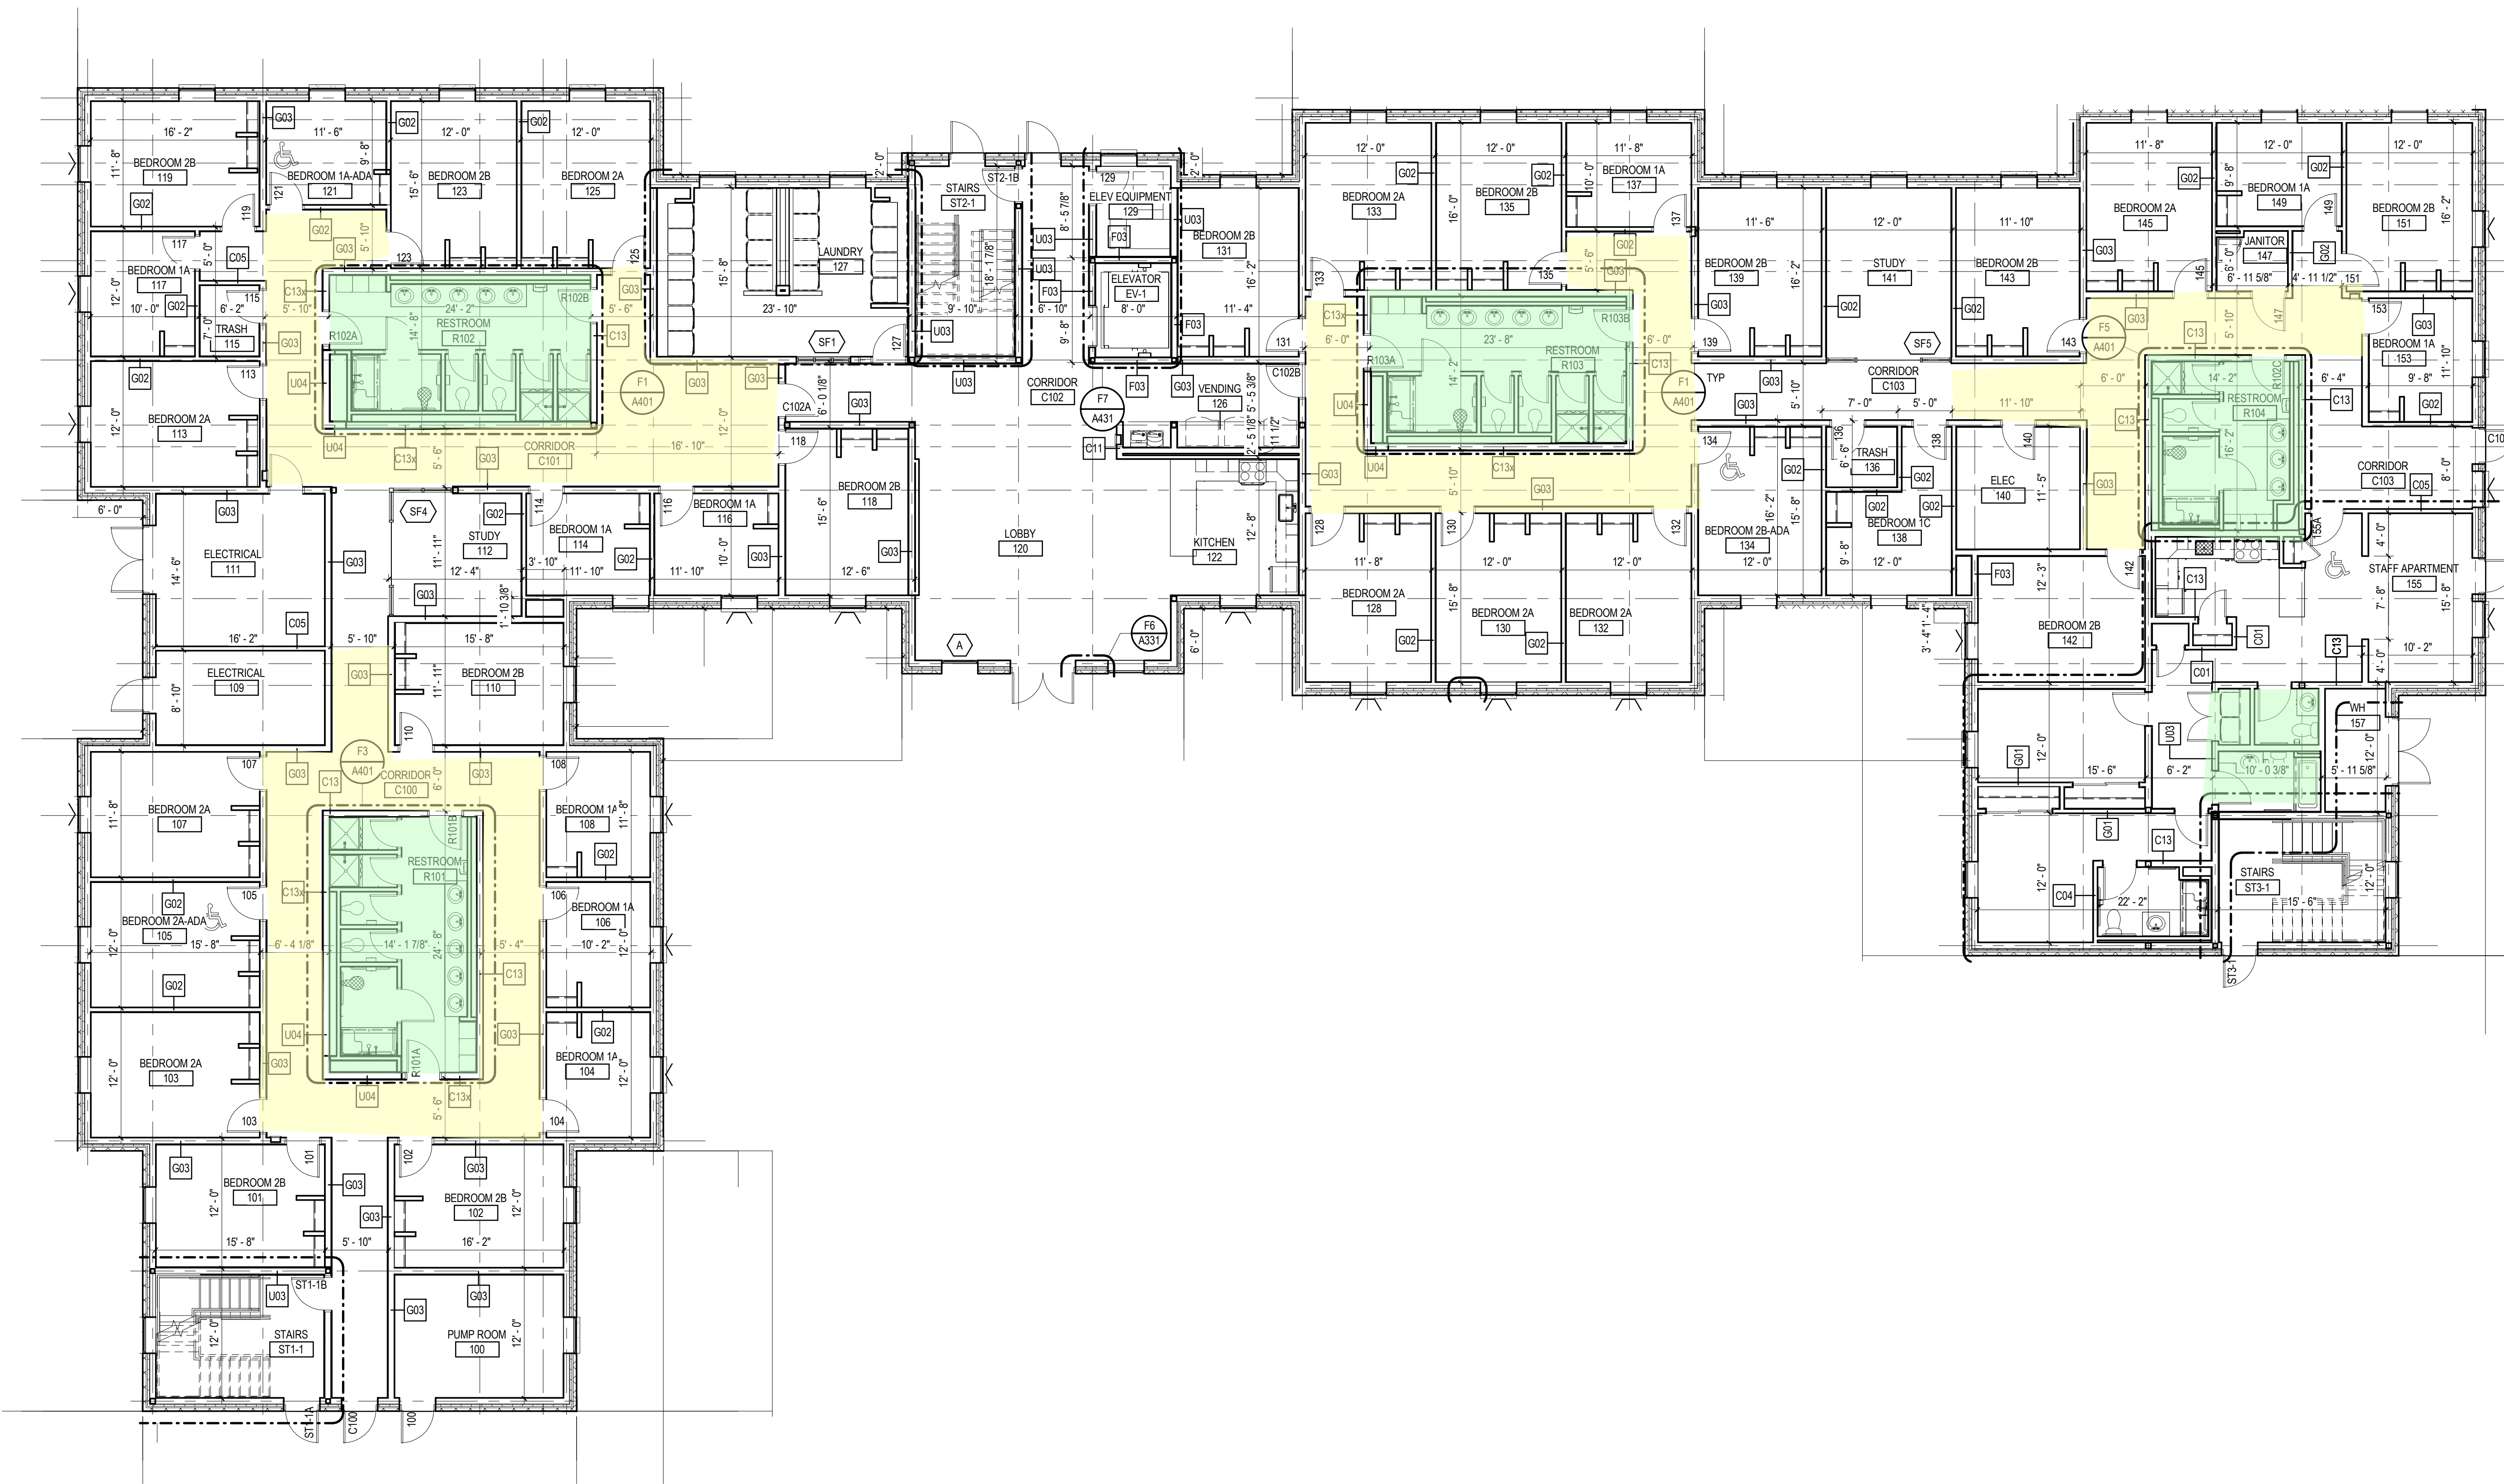


F1
A111
LEVEL 01 FLOOR PLAN - NORTH HALL
1/8" = 1'-0"

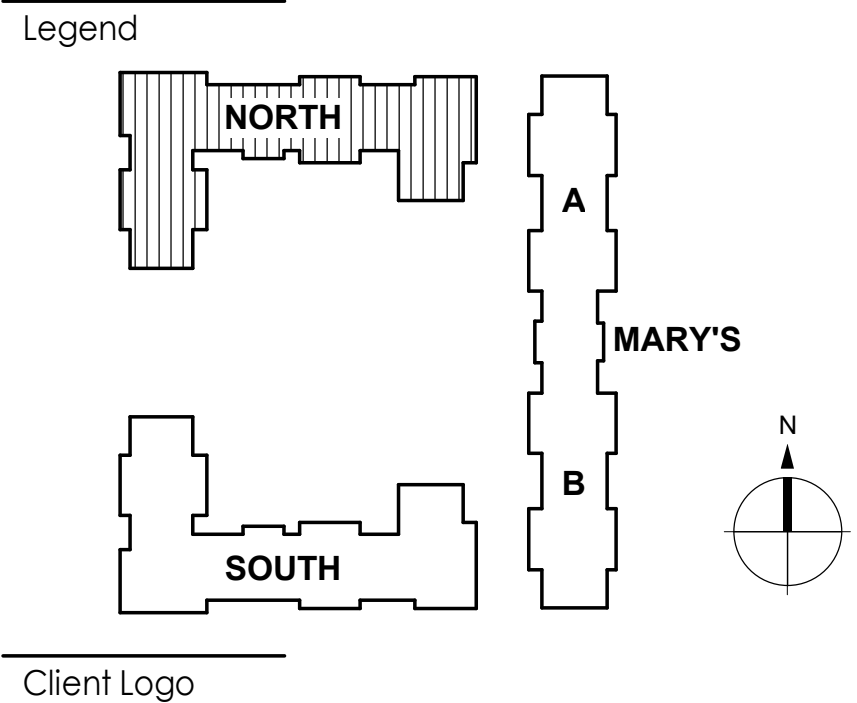


Title	
LEVEL 01 FLOOR PLAN - NORTH HALL	
Project No.	Scale
214000617	As indicated
Revision	Drawing No.

A111

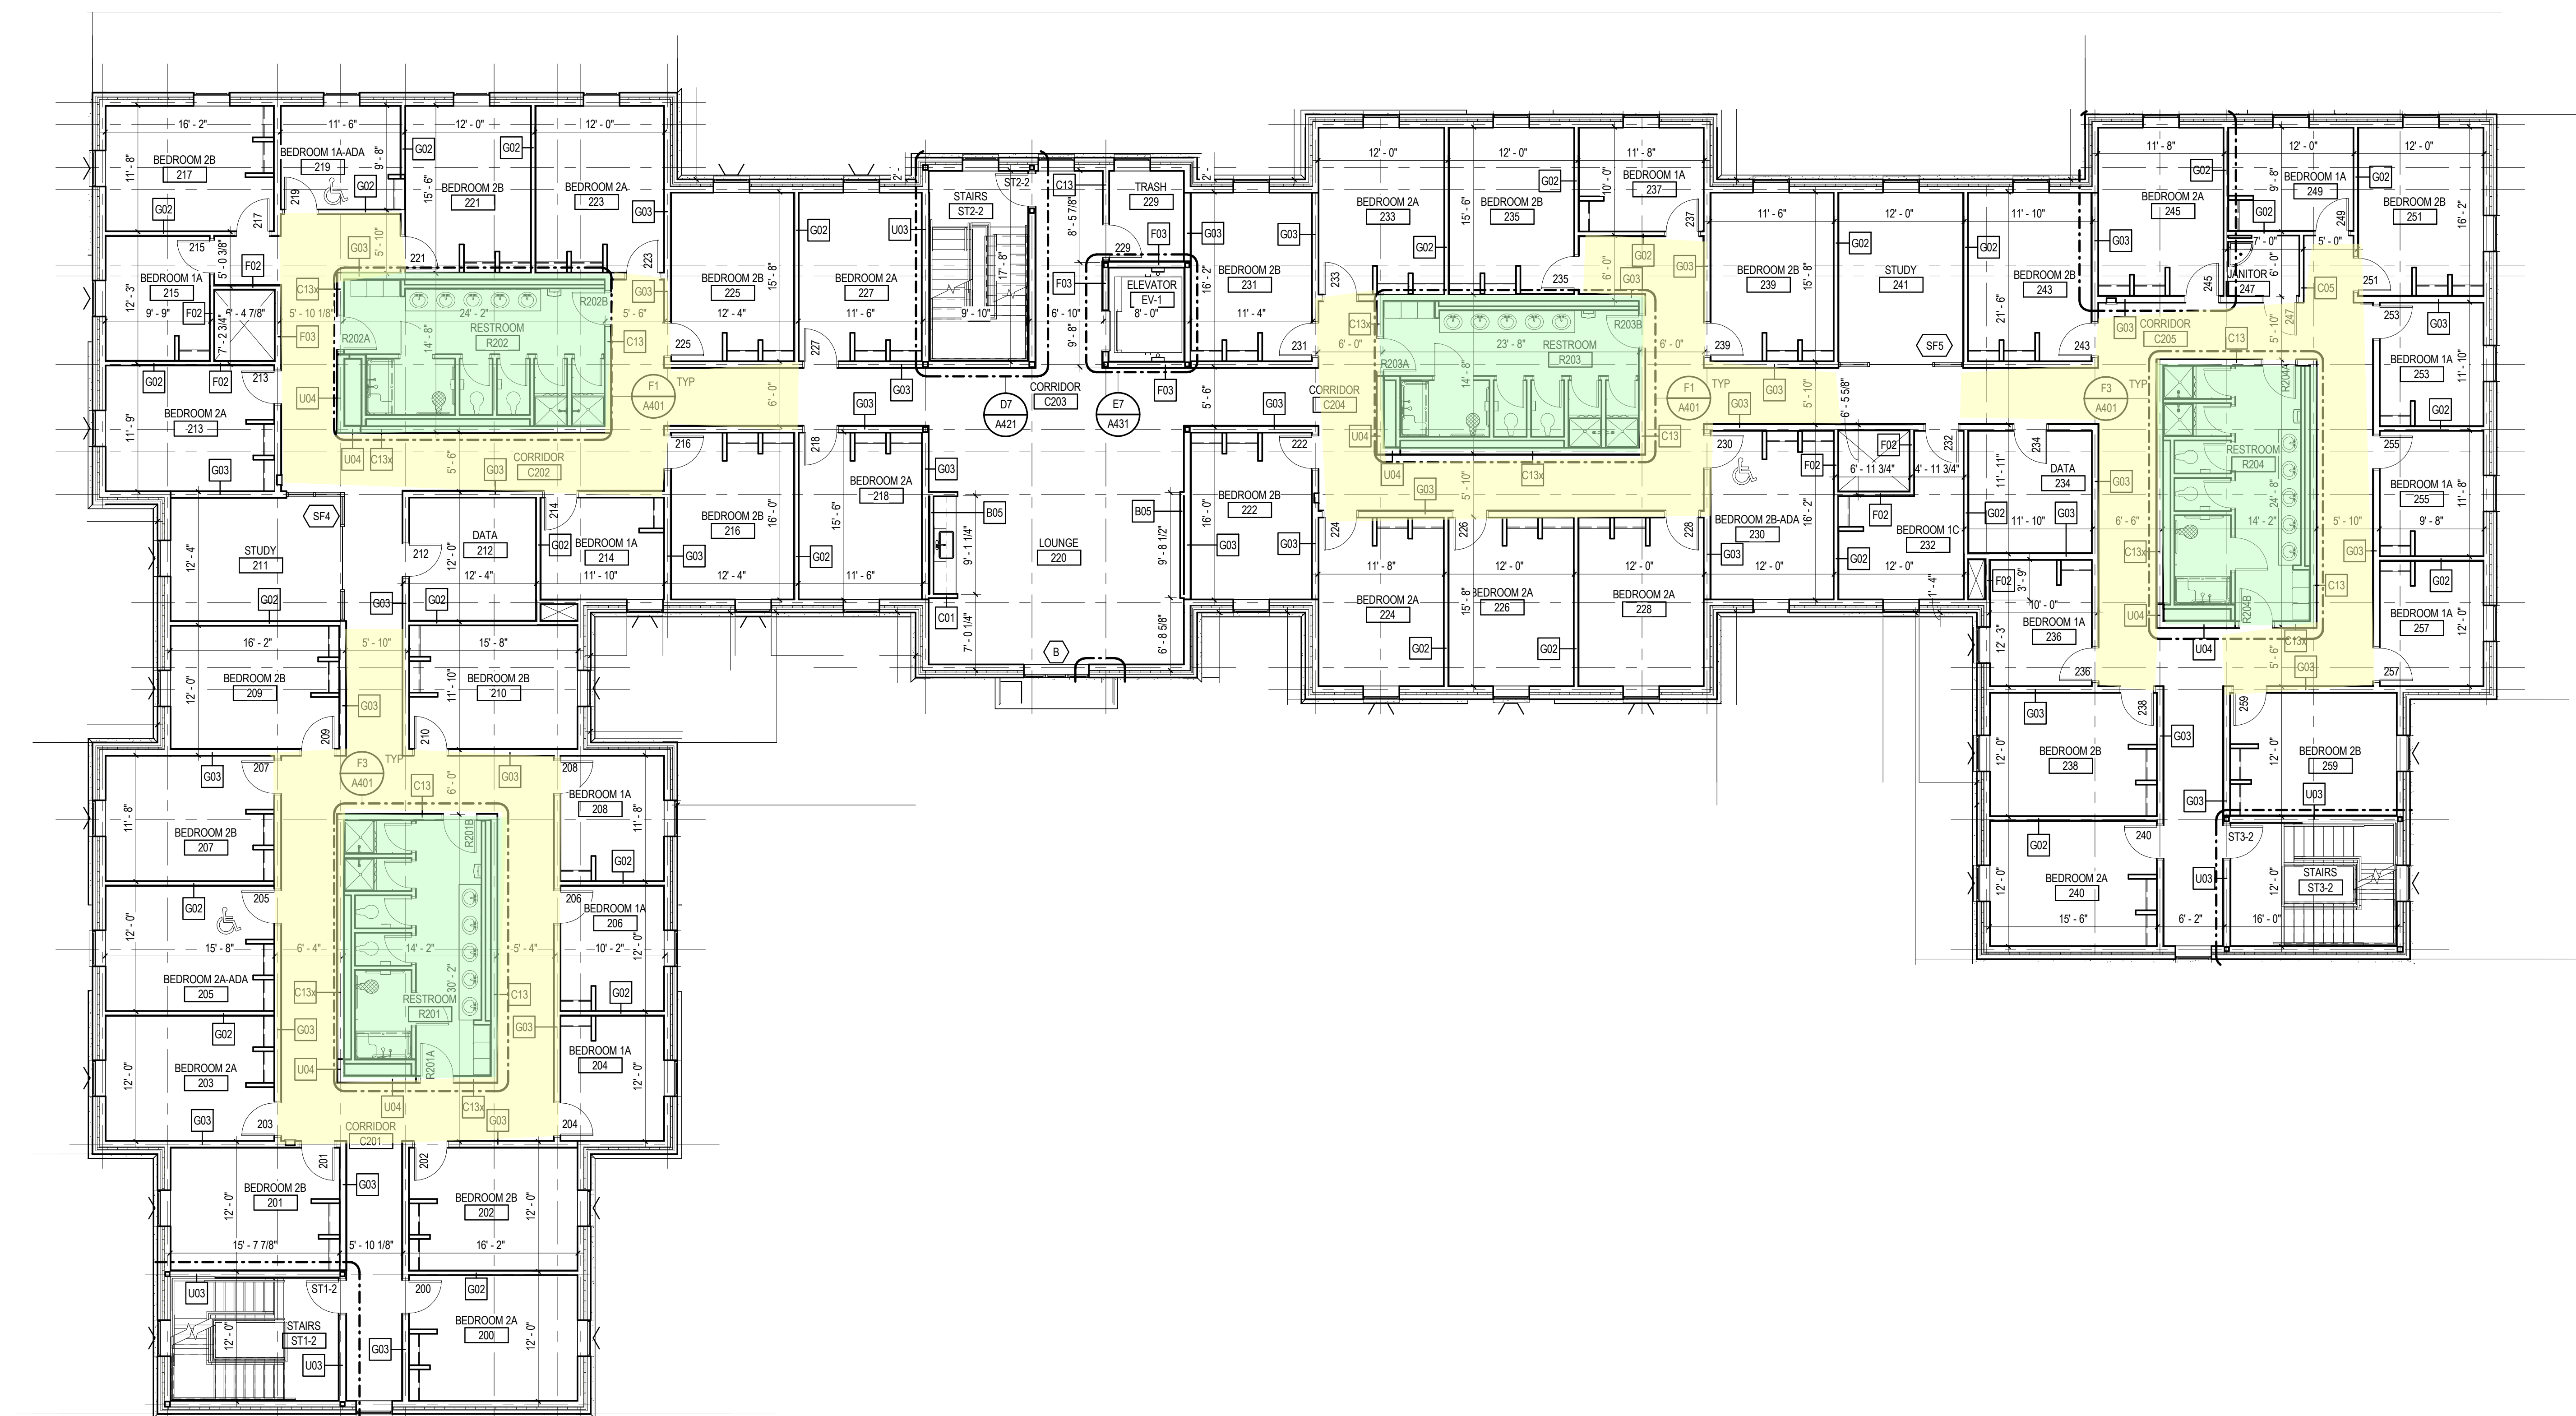

F1 **LEVEL 02 FLOOR PLAN - NORTH HALL**
A121 1/8" = 1'-0"

Legend

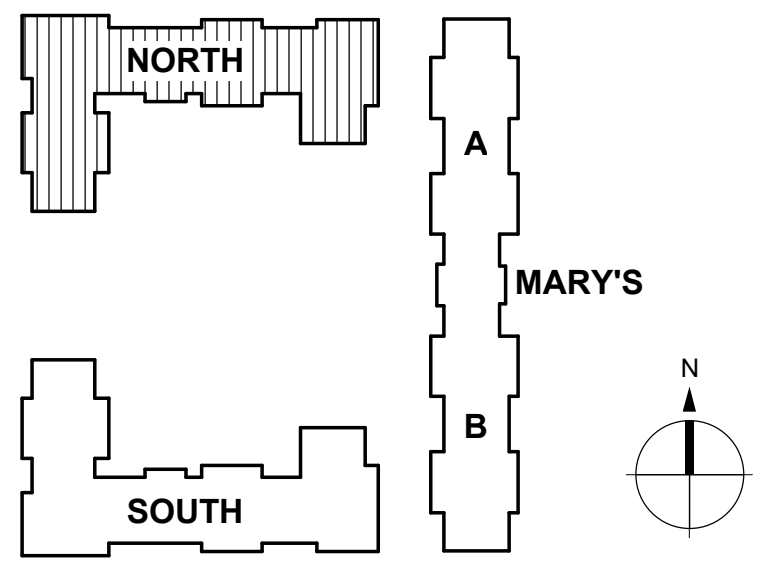

Client Logo



TEXAS WOMAN'S
UNIVERSITY

Title
LEVEL 02 FLOOR PLAN - NORTH HALL

Project No. 214000617	Scale As indicated
Revision	Drawing No.

A121

C:\Users\Public\Documents\Local Files\13th_Arch_WU_RU_DOCUMENTATION_MODEL\wfga.mxd
4/11/2018 11:23:41 AM

ORIGINAL SHEET - ARCH E1



F1 LEVEL 03 FLOOR PLAN - NORTH HALL
A131 1/8" = 1'-0"

Legend

NORTH

A

MARY'S

B

SOUTH

Client Logo

TEXAS WOMAN'S
UNIVERSITY

Title	
LEVEL 03 FLOOR PLAN - NORTH HALL	
Project No.	Scale
214000617	As indicated
Revision	Drawing No.

A131

C:\Users\Public\Documents\Local Files\Arch\Arch\WU_RU_DOCUMENTATION_MODEL\wrgar.mxd
4/1/2018 11:28:57 AM

ORIGINAL SHEET - ARCH E1

